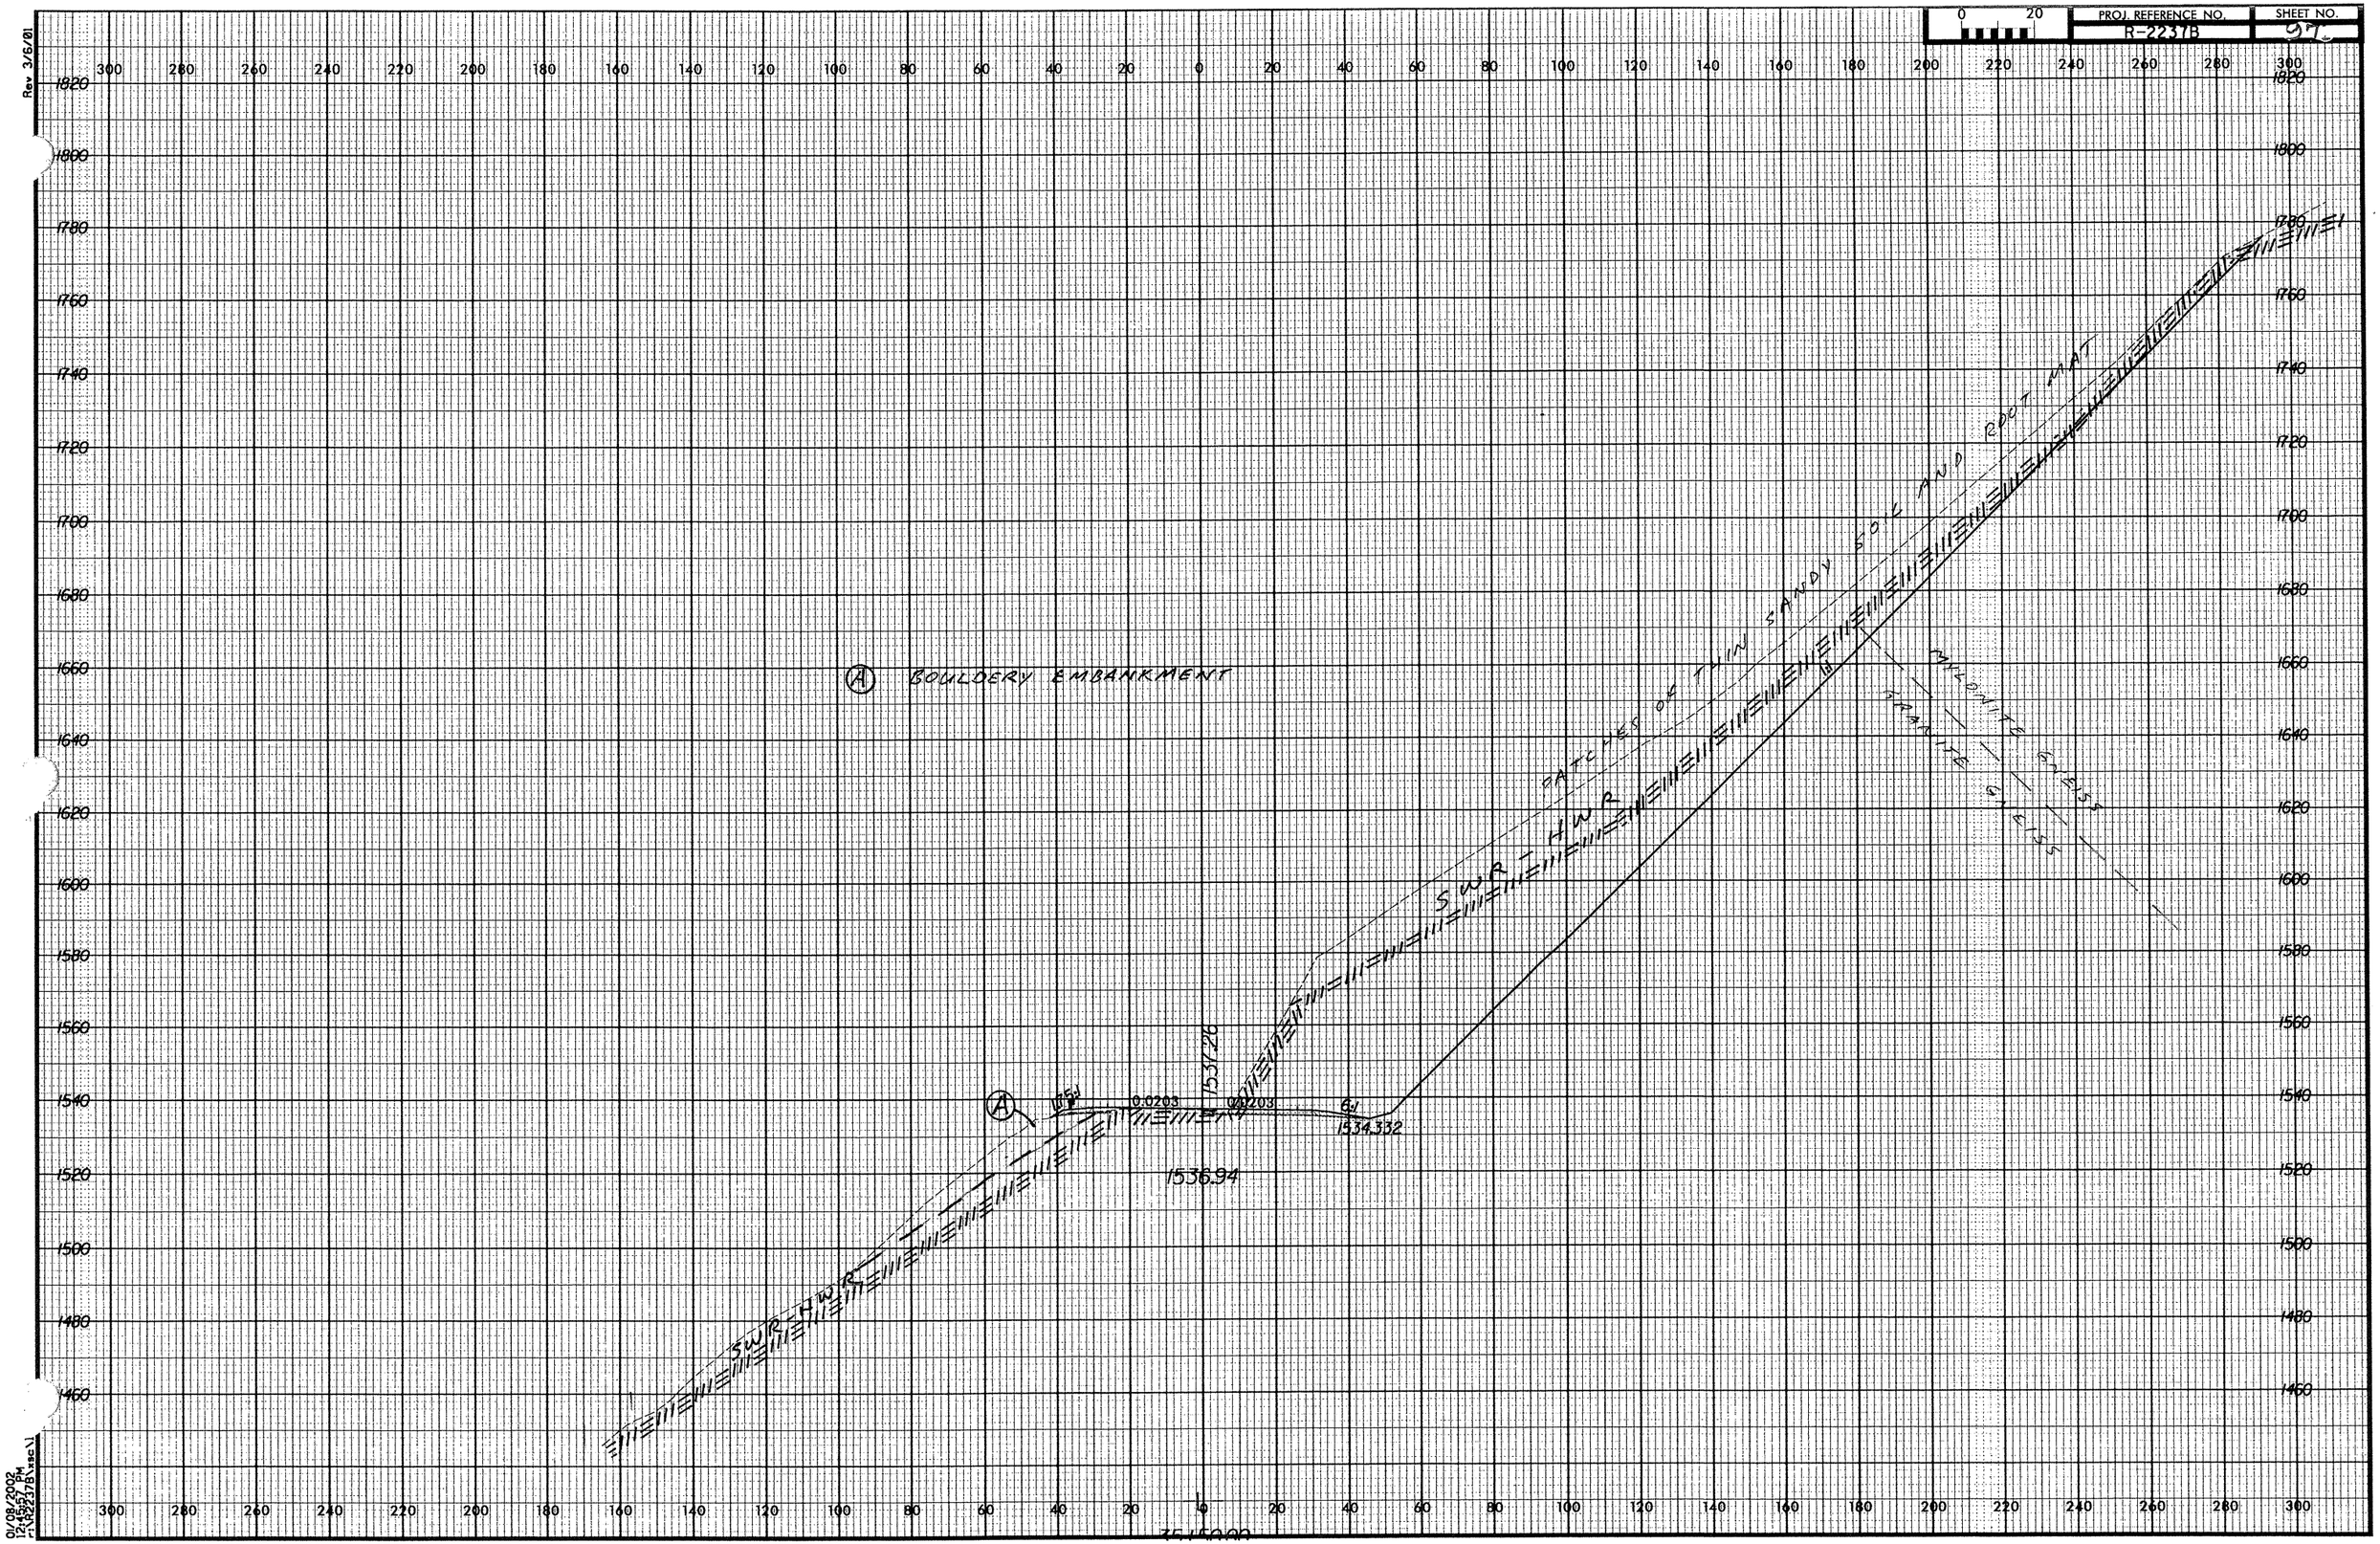

PROJ. REFERENCE NO.
R-2237B
SHEET NO.
97
Rev 3/6/01
(A) BOULDERY EMBANKMENT
PATCHES OF THIN SANDY SOIL AND ROOT MAT
SWR - HWR
MYLONITE GNEISS
GRANITE GNEISS
1537.26
1534.332
1536.94
0.0203
0.0203
01/08/2002
12:45:57 PM