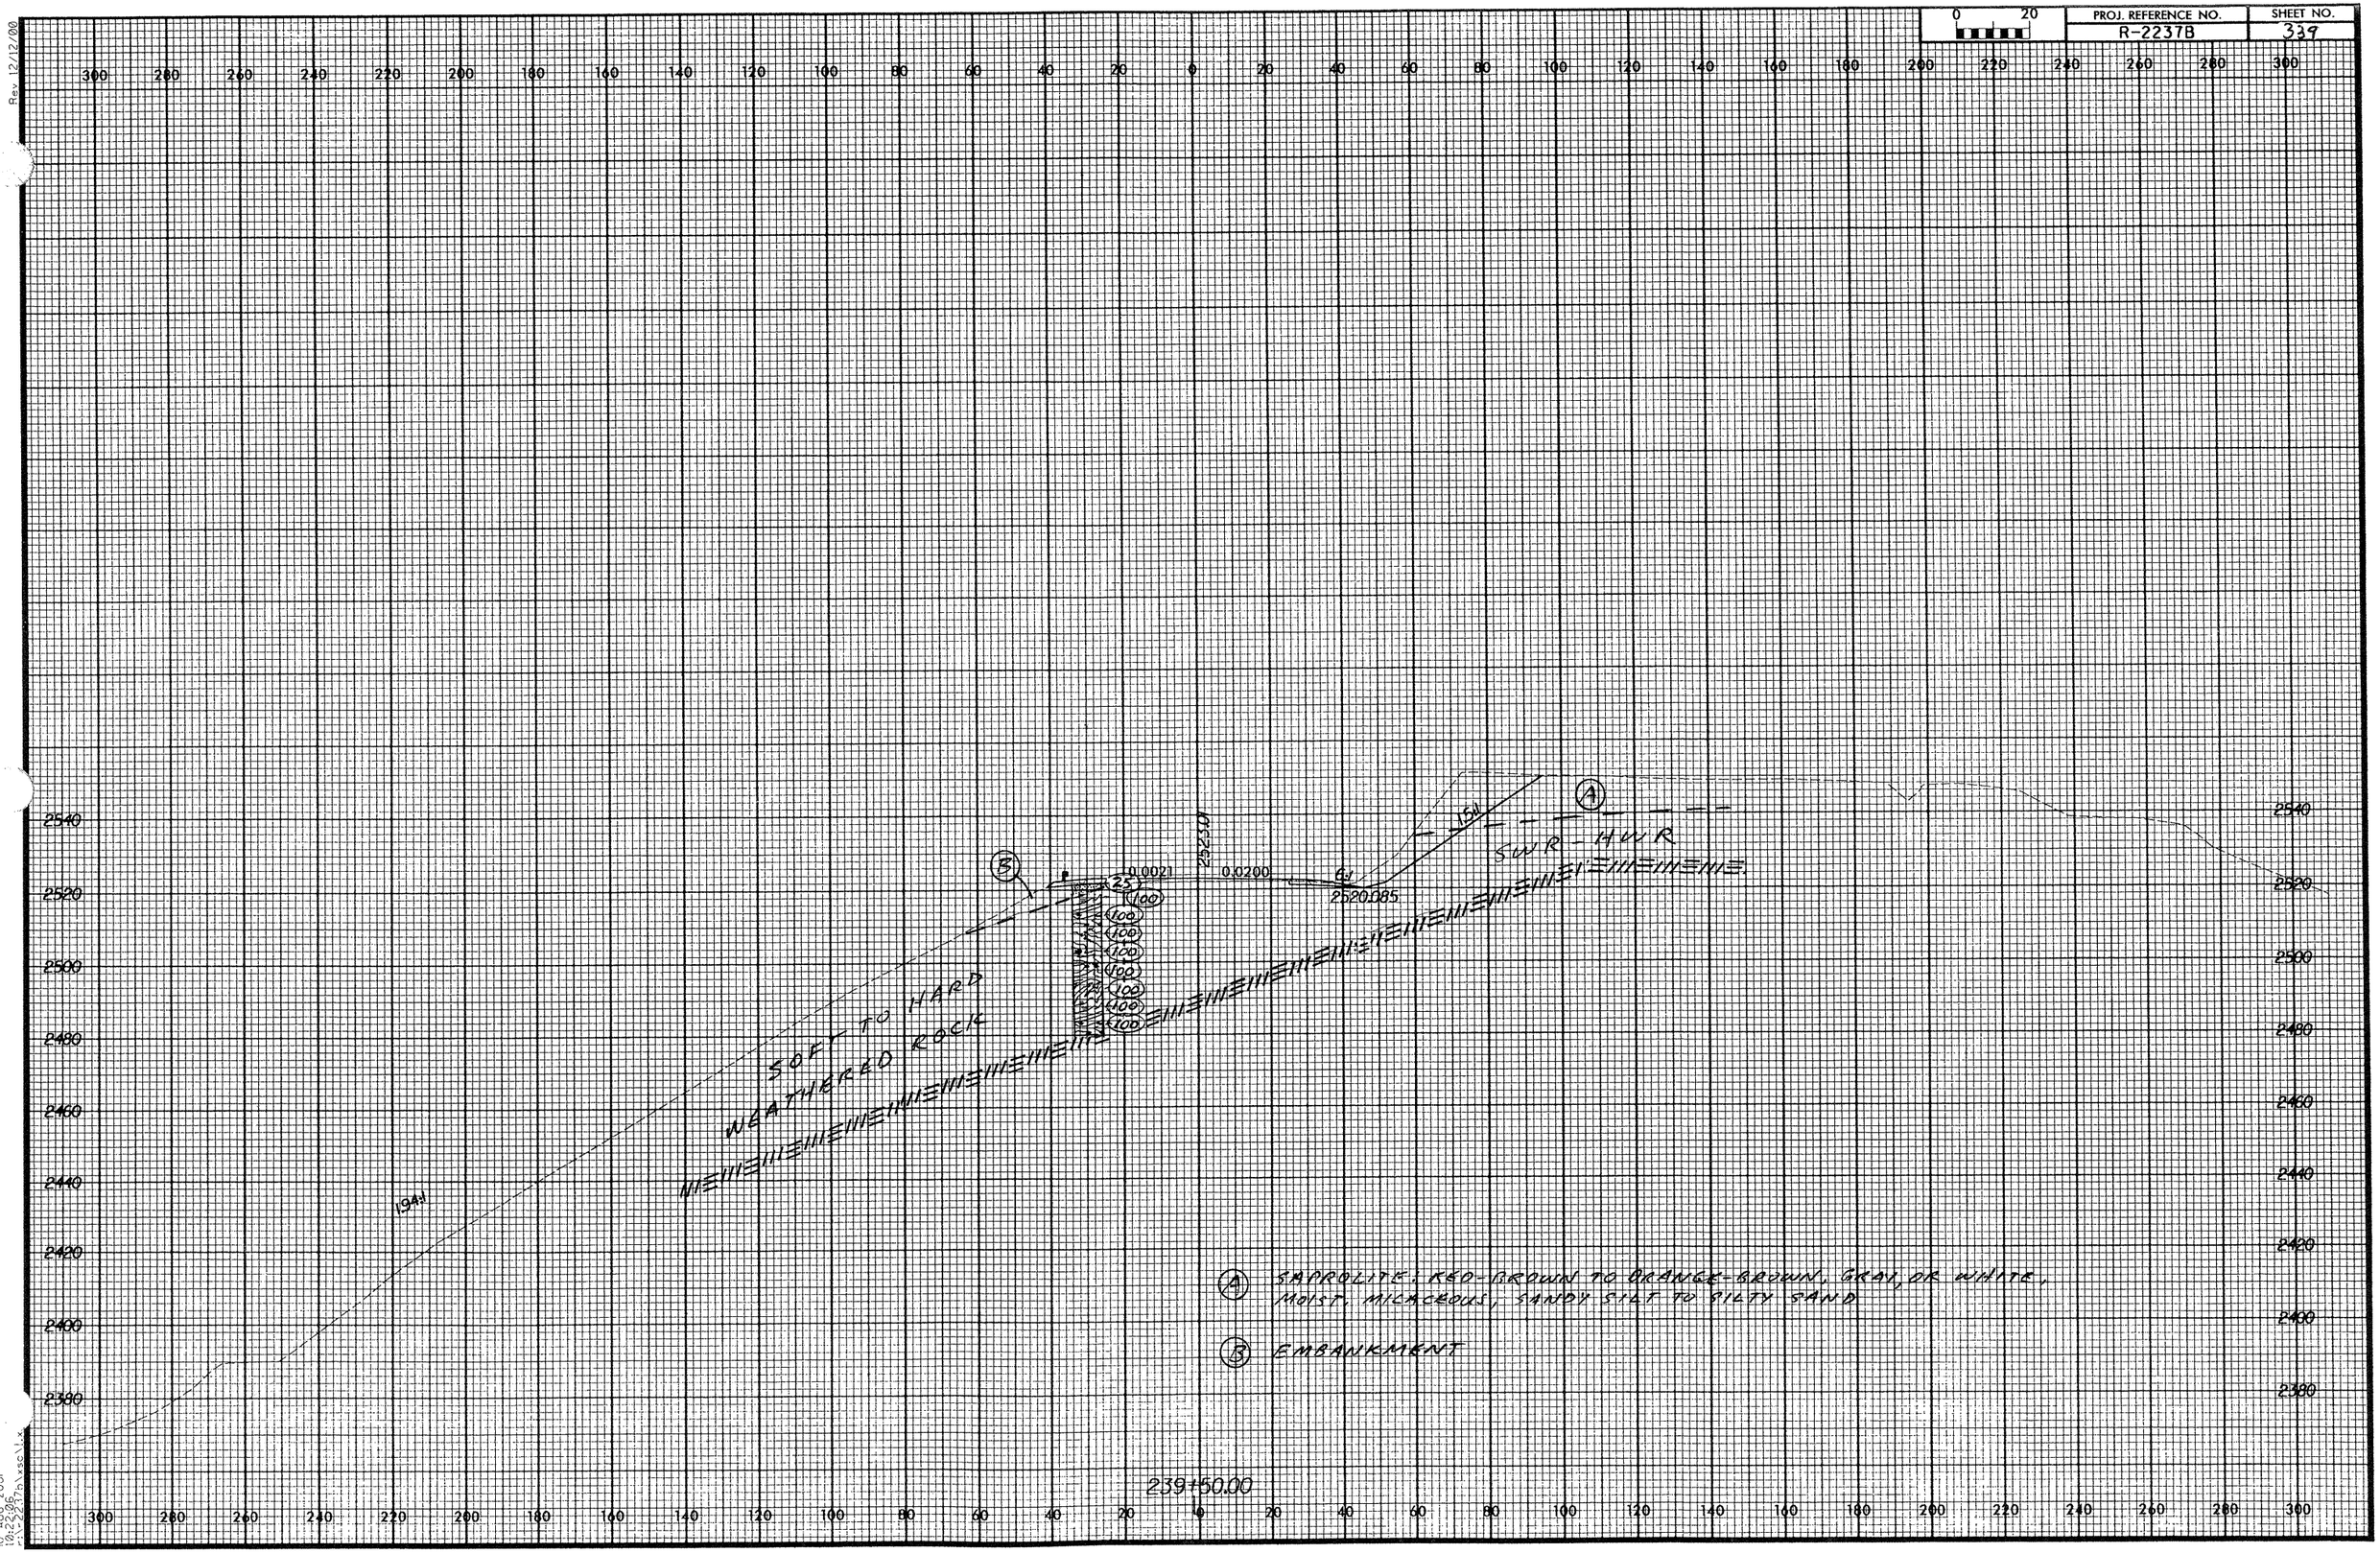

PROJ. REFERENCE NO.
R-2237B
SHEET NO.
339
0 20
SOFT TO HARD
WEATHERED ROCK
SWR - HWR
0.0021
0.0200
2520.085
2523.01
1.5:1
1.94:1
A SAPROLITE: RED-BROWN TO ORANGE-BROWN, GRAY, OR WHITE, MOIST, MICACEOUS, SANDY SILT TO SILTY SAND
B EMBANKMENT
239+50.00