0 20	PROJ. REFERENCE NO.	SHEET NO.
	R-2237B	277

Rev. 12/12/00

Ⓐ RESIDUAL: ORANGE-BROWN, MOIST, SILTY CLAY TO CLAYEY SILT

Ⓑ SAPROLITE: RED-BROWN TO GRAY-BROWN AND WHITE, MOIST, MICACEOUS SANDY SILT
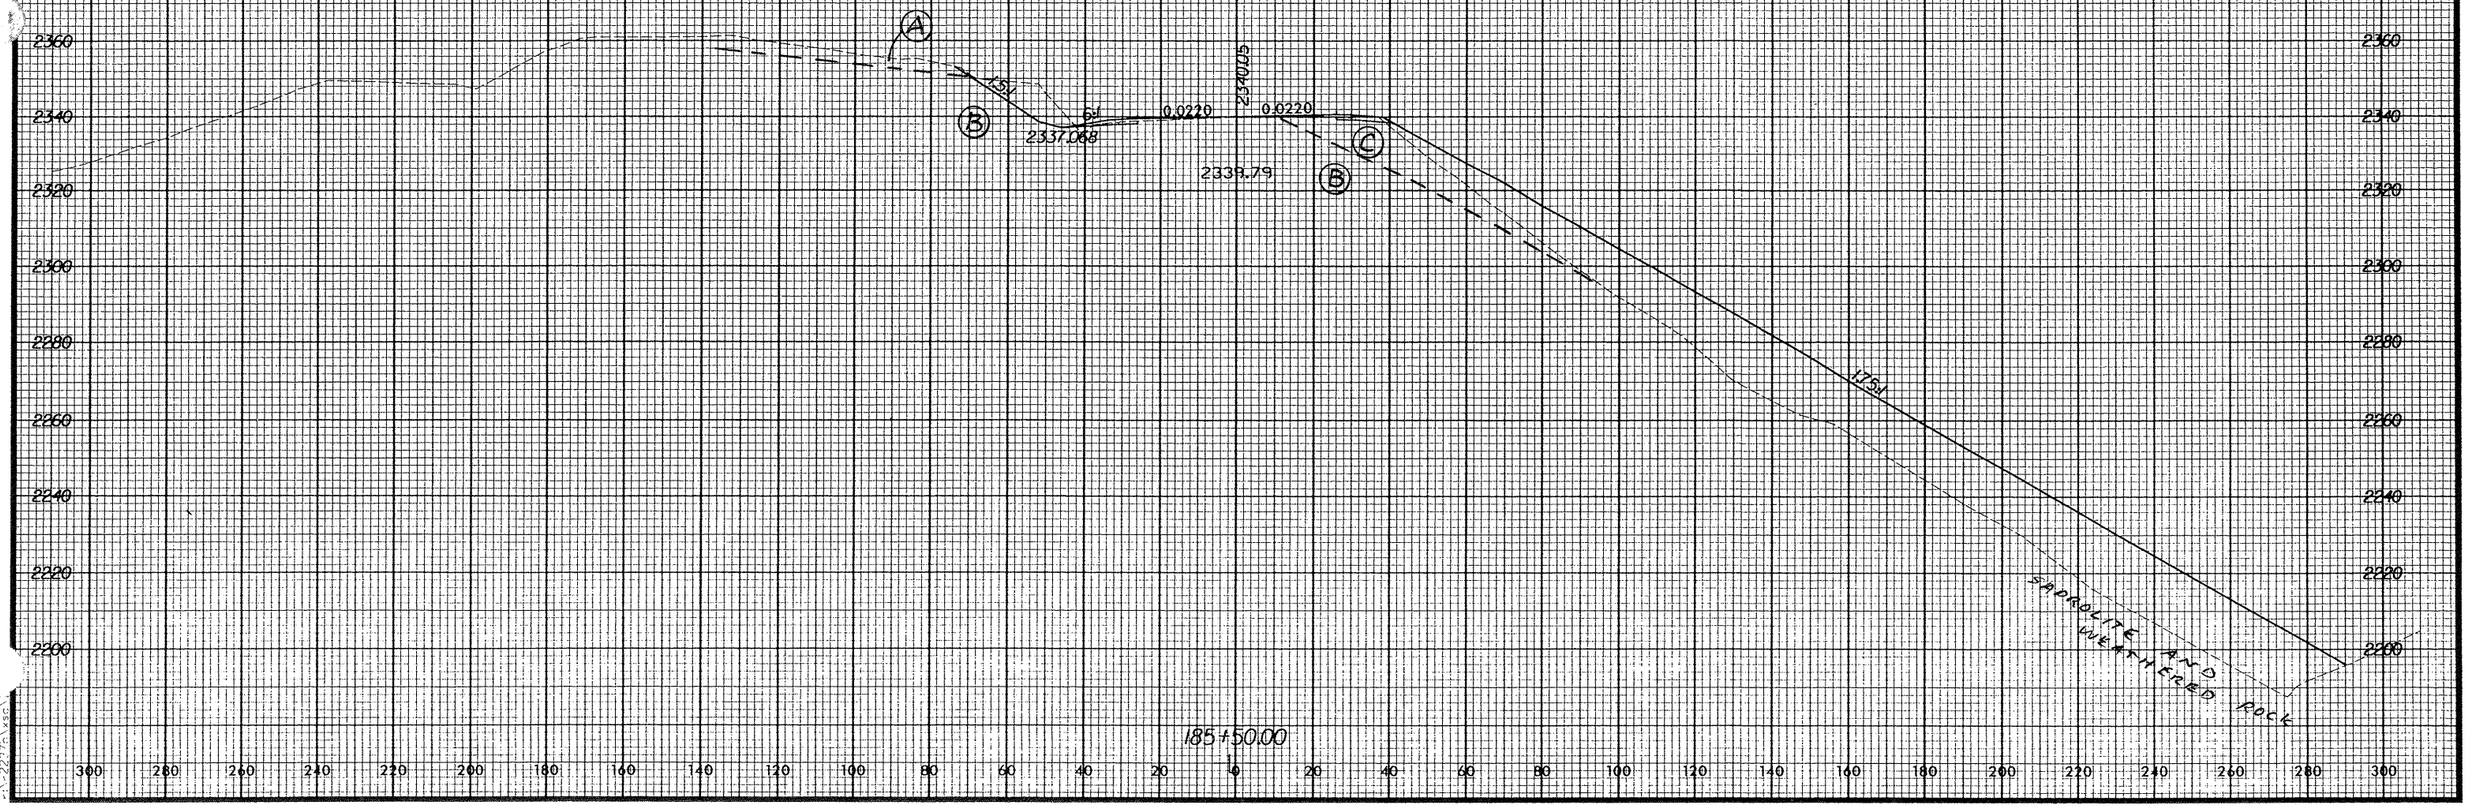
Ⓒ EMBANKMENT