Rev. 12/12/00

0 20	PROJ. REFERENCE NO.	SHEET NO.
	R-2237B	268

(A) RESIDUAL: ORANGE-BROWN, MOIST, SILTY CLAY TO CLAYEY SILT

(B) SAPROLITE: RED-BROWN TO YELLOW-BROWN, MOIST, MICACEOUS SANDY SILT

(C) EMBANKMENT

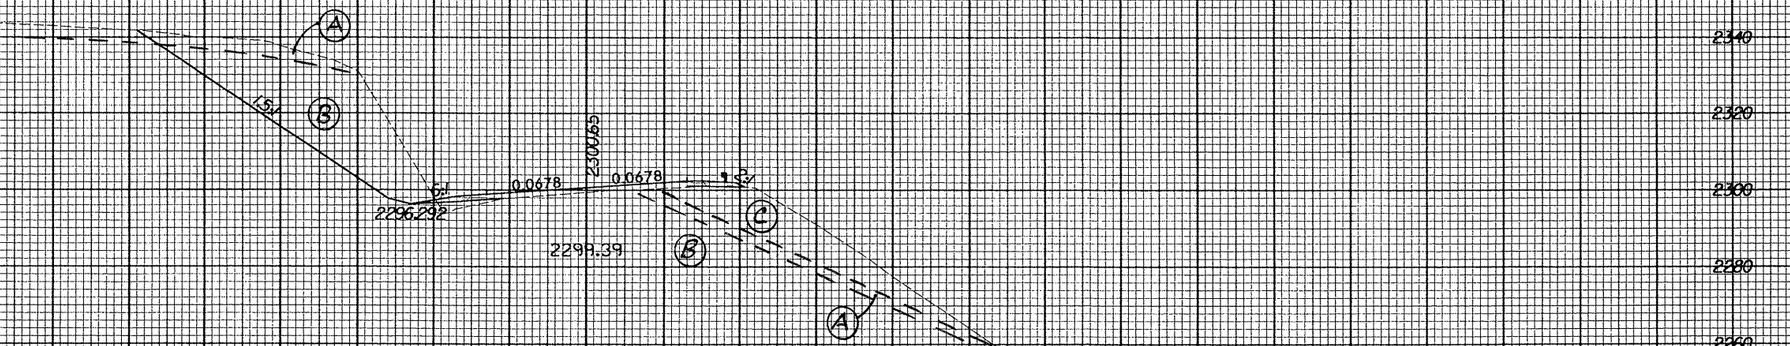

180+50.00

DGN: auc 2001
09:44:22
RX:2237c.rsc