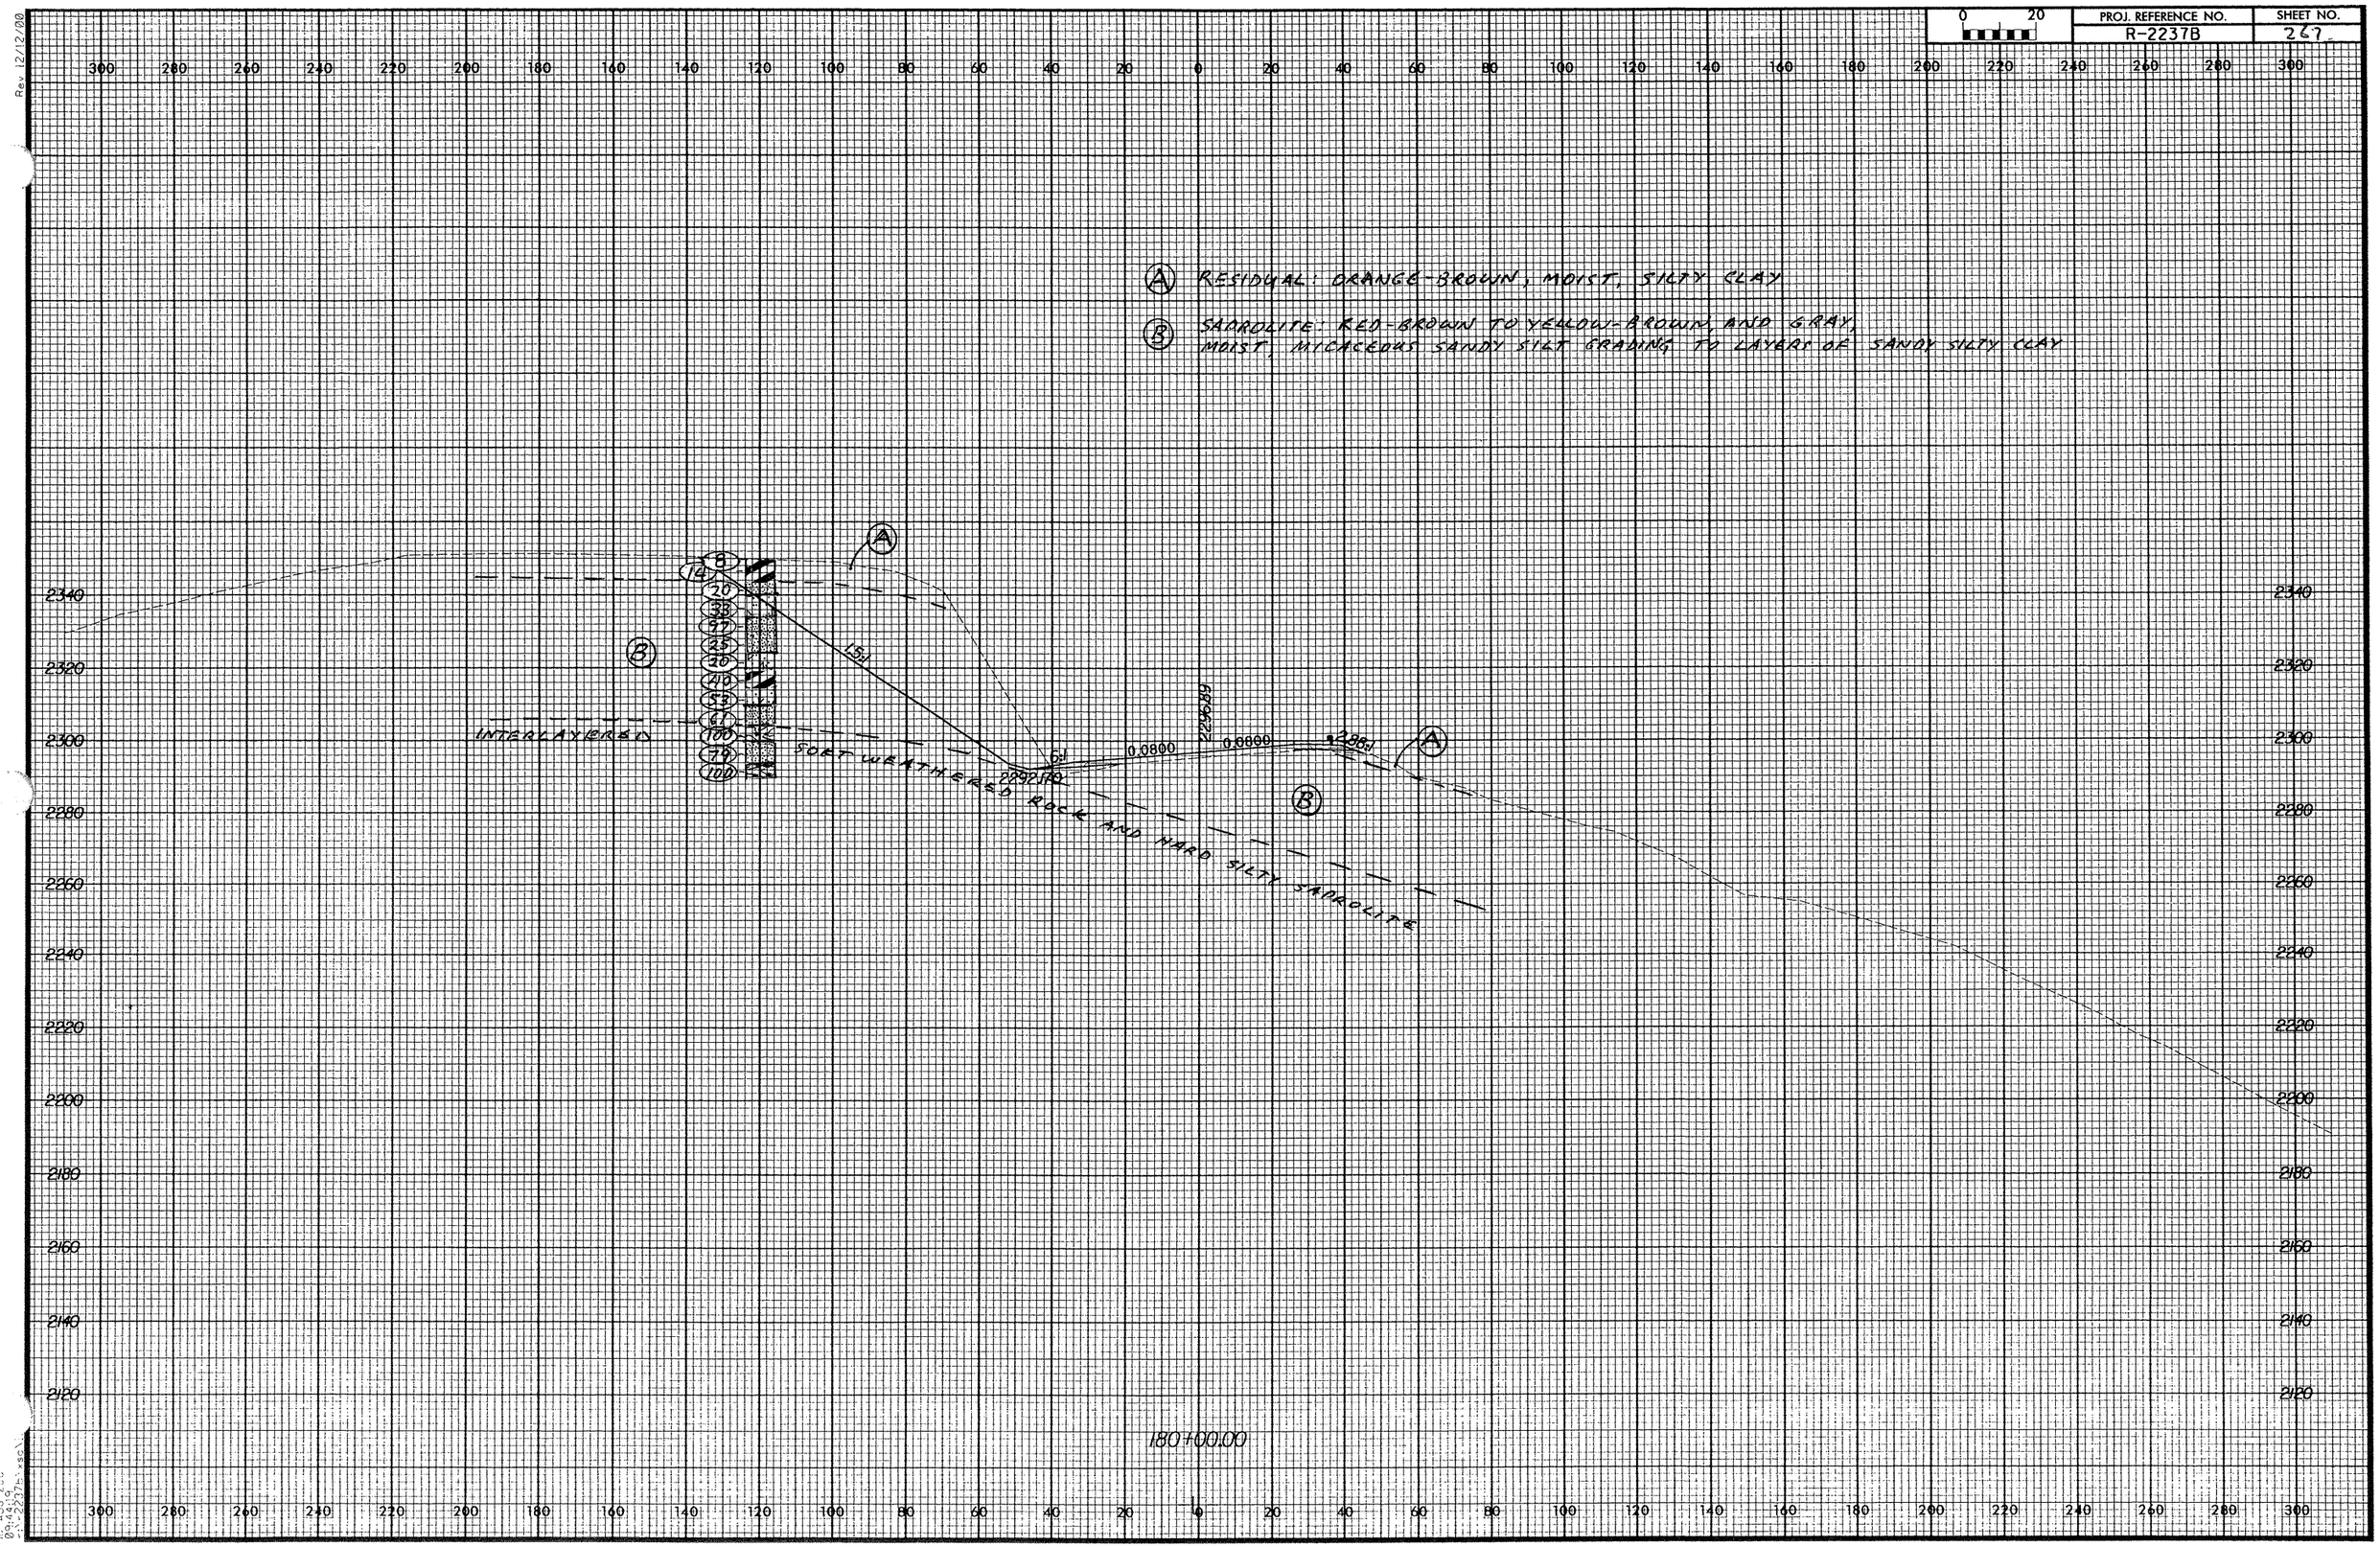

PROJ. REFERENCE NO.
R-2237B
SHEET NO.
267
Rev 12/12/00
(A) RESIDUAL: ORANGE-BROWN, MOIST, SILTY CLAY
(B) SAPROLITE: RED-BROWN TO YELLOW-BROWN, AND GRAY, MOIST, MICACEOUS SANDY SILT GRADING TO LAYERS OF SANDY SILTY CLAY
INTERLAYERED
SOFT WEATHERED ROCK AND HARD SILTY SAPROLITE
1.5:1
6:1
0.0800
0.0800
2.88:1
2292.179
2296.89
180+00.00