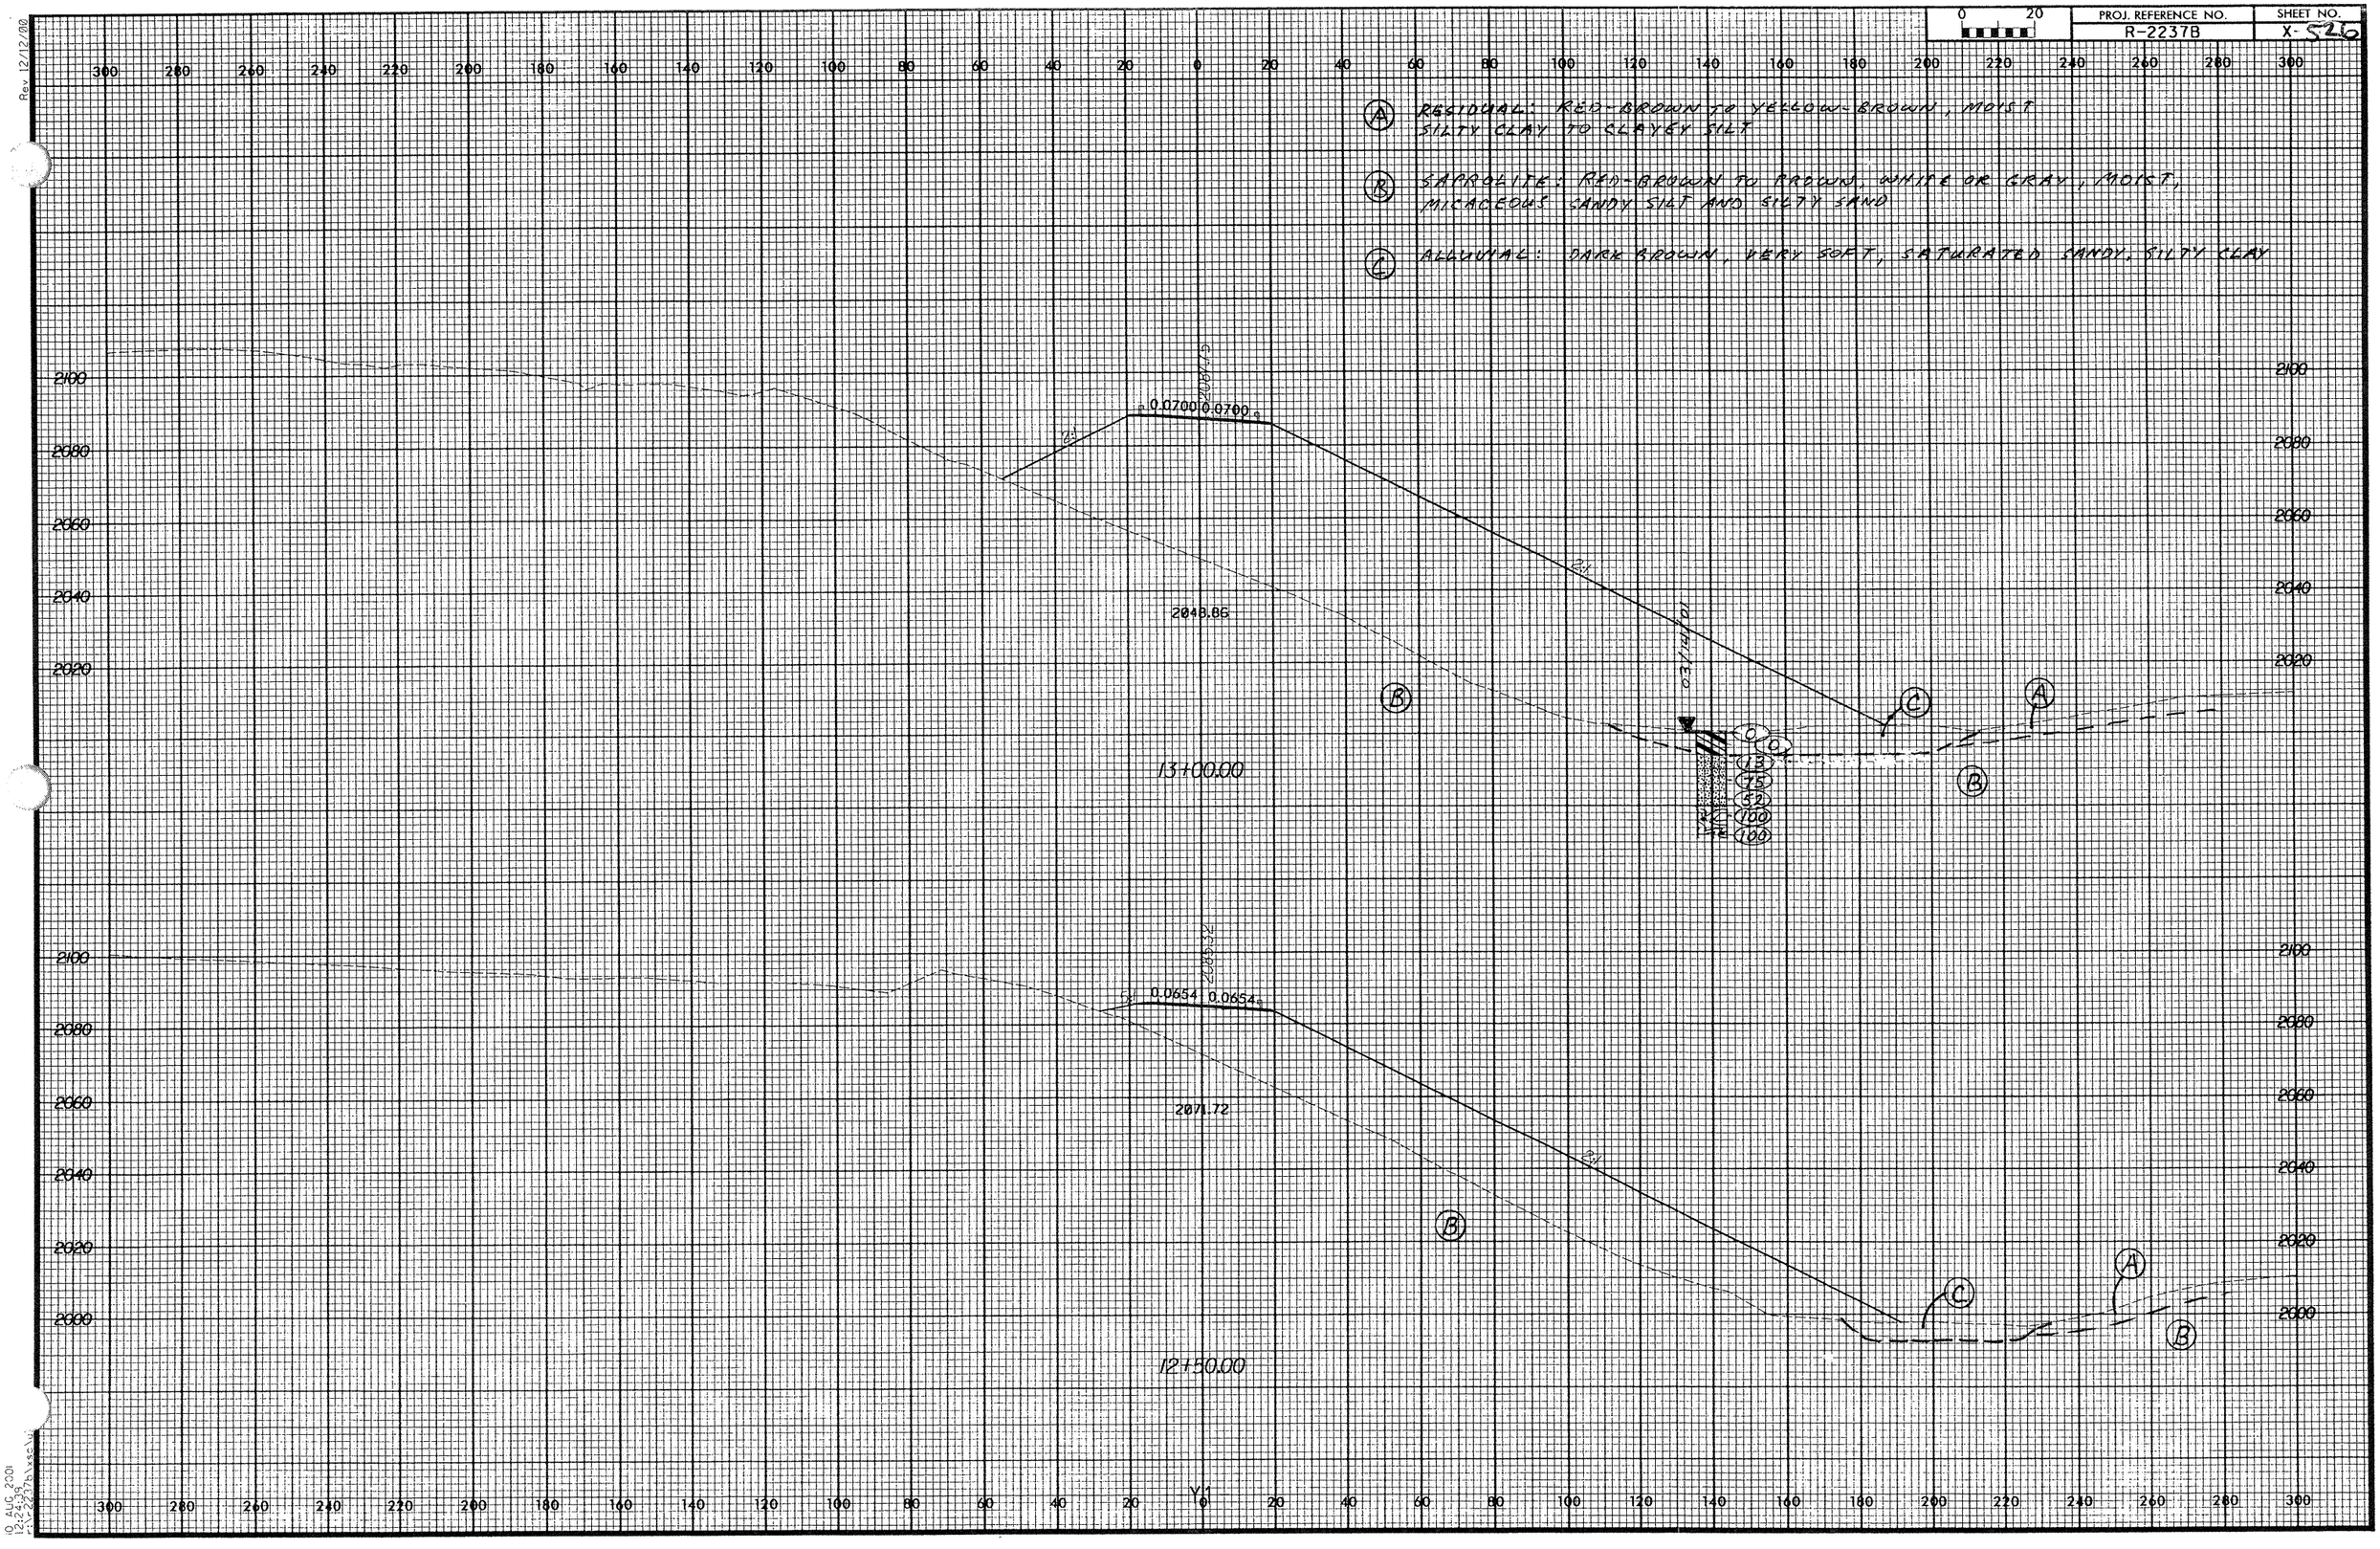

PROJ. REFERENCE NO.
R-2237B
SHEET NO.
X-526
Rev 12/12/00
(A) RESIDUAL: RED-BROWN TO YELLOW-BROWN, MOIST SILTY CLAY TO CLAYEY SILT
(B) SAPROLITE: RED-BROWN TO BROWN, WHITE OR GRAY, MOIST, MICACEOUS SANDY SILT AND SILTY SAND
(C) ALLUVIAL: DARK BROWN, VERY SOFT, SATURATED SANDY, SILTY CLAY
0.0700 0.0700
2048.86
13+00.00
0.0654 0.0654
2071.72
12+50.00