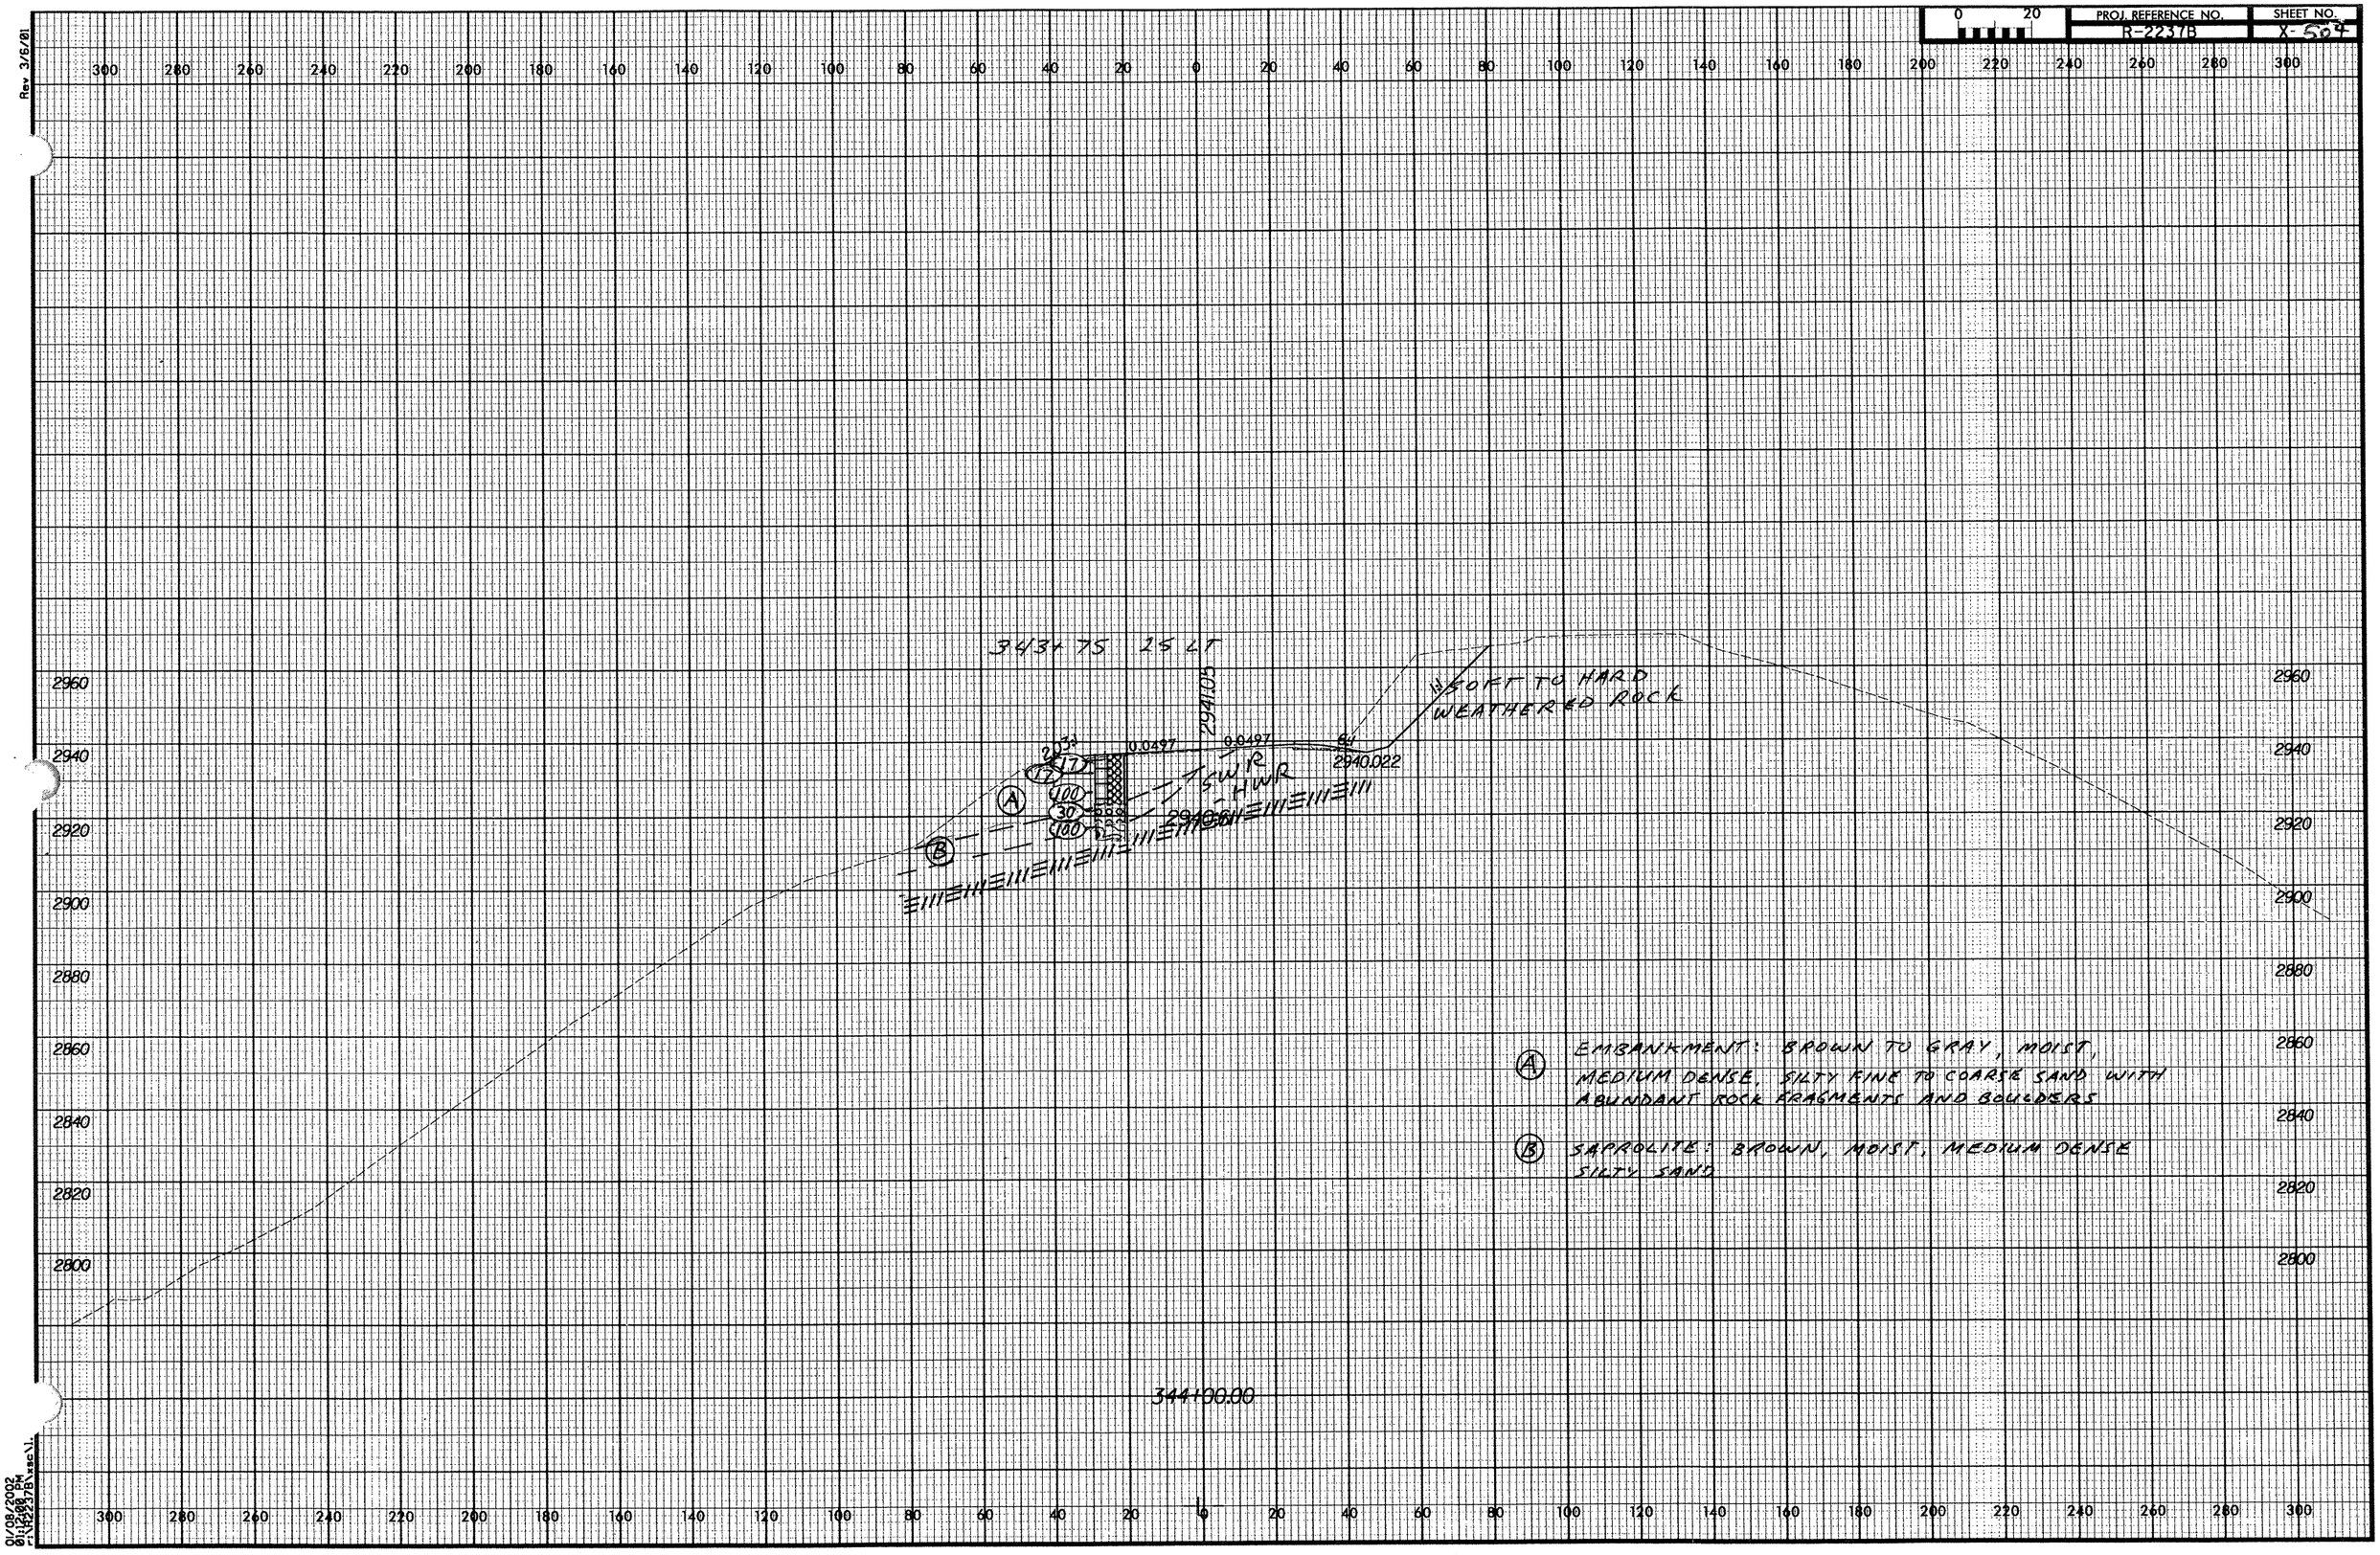

PROJ. REFERENCE NO.
R-2237B
SHEET NO.
X-504
Rev 3/6/01
343+75 25 LT
2941.05
SOFT TO HARD WEATHERED ROCK
0.0497
0.0497
2940.022
SWR
HWR
344+00.00
A EMBANKMENT: BROWN TO GRAY, MOIST, MEDIUM DENSE, SILTY FINE TO COARSE SAND WITH ABUNDANT ROCK FRAGMENTS AND BOULDERS
B SAPROLITE: BROWN, MOIST, MEDIUM DENSE SILTY SAND
01/08/2002
01:12:00 PM
r:\R2237B\xsc\1.