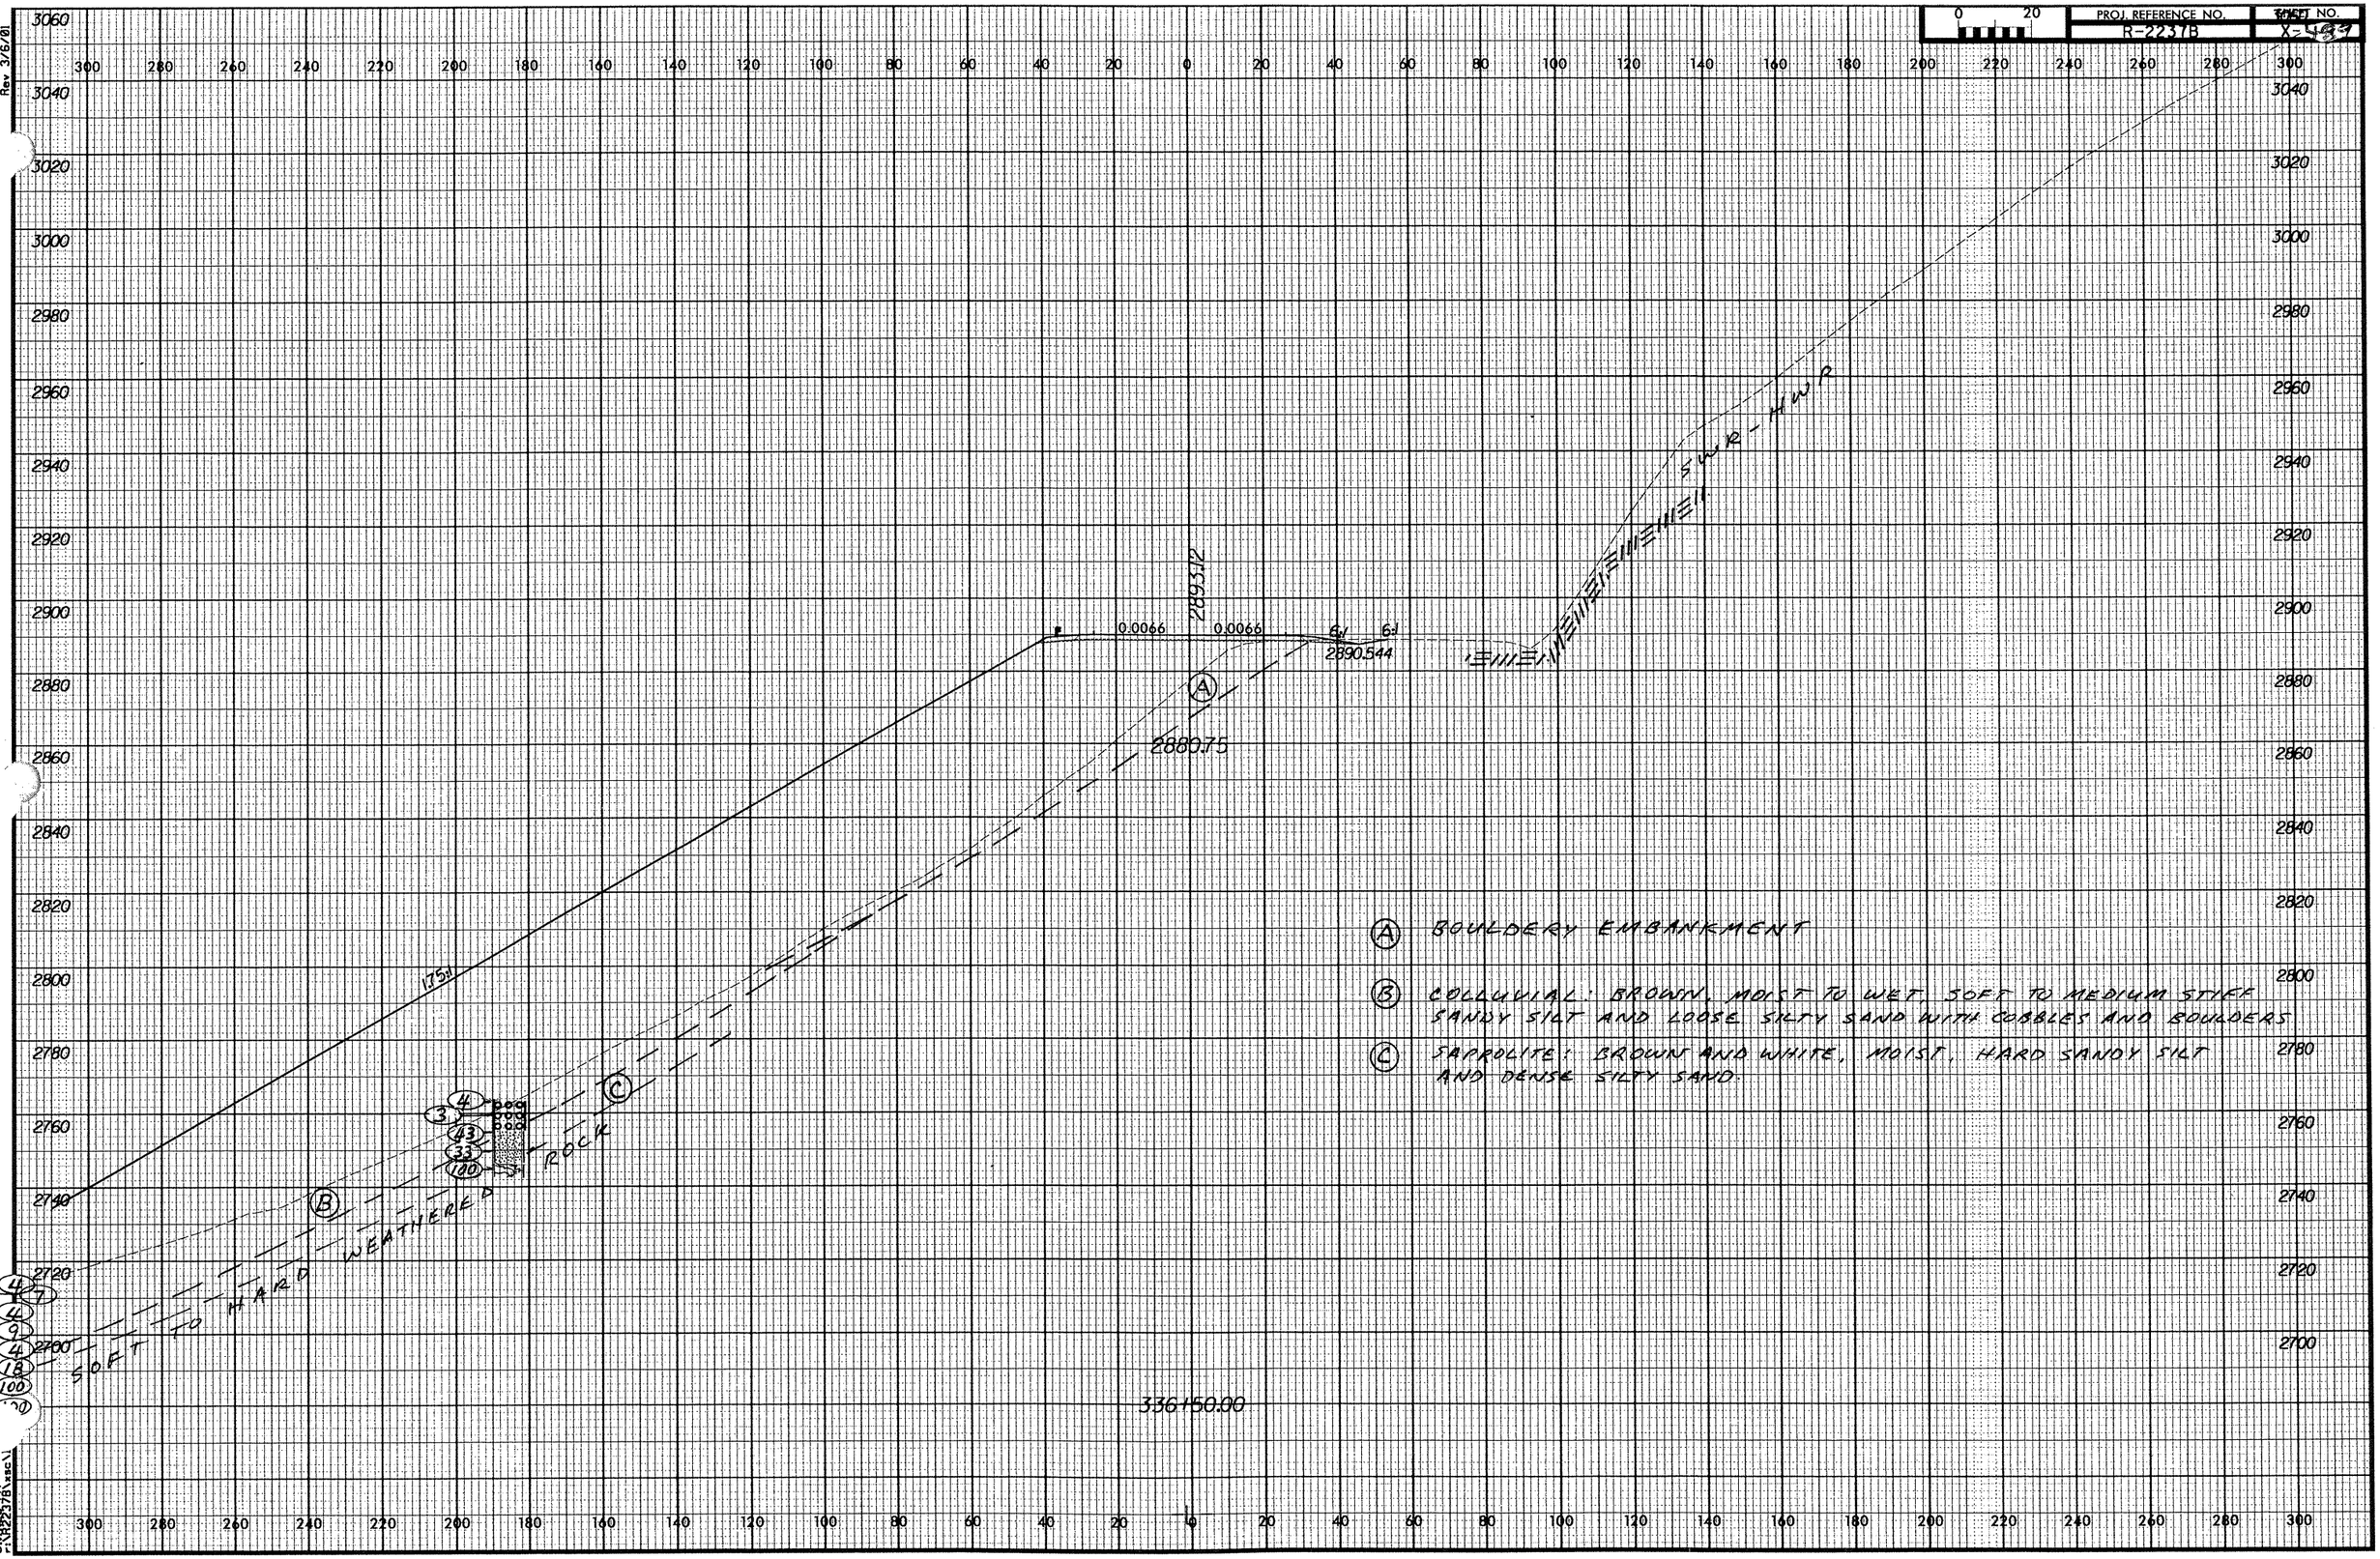

PROJ. REFERENCE NO.
R-2237B
SHEET NO.
X-489
Rev 3/6/01
0.0066
0.0066
2893.12
2890.544
2880.75
1.75:1
SWR - HWR
SOFT TO HARD WEATHERED ROCK
336+50.00
A BOULDERY EMBANKMENT
B COLLUVIAL: BROWN, MOIST TO WET, SOFT TO MEDIUM STIFF SANDY SILT AND LOOSE SILTY SAND WITH COBBLES AND BOULDERS
C SAPROLITE: BROWN AND WHITE, MOIST, HARD SANDY SILT AND DENSE SILTY SAND.
01/08/2002
01:11:26 PM