Rev 3/6/01

0 20	PROJ. REFERENCE NO.	SHEET NO.
	R-2237B	X-439

Ⓐ SAPROLITE: ORANGE-BROWN TO LIGHT BROWN, MOIST. VERY DENSE SILTY SAND

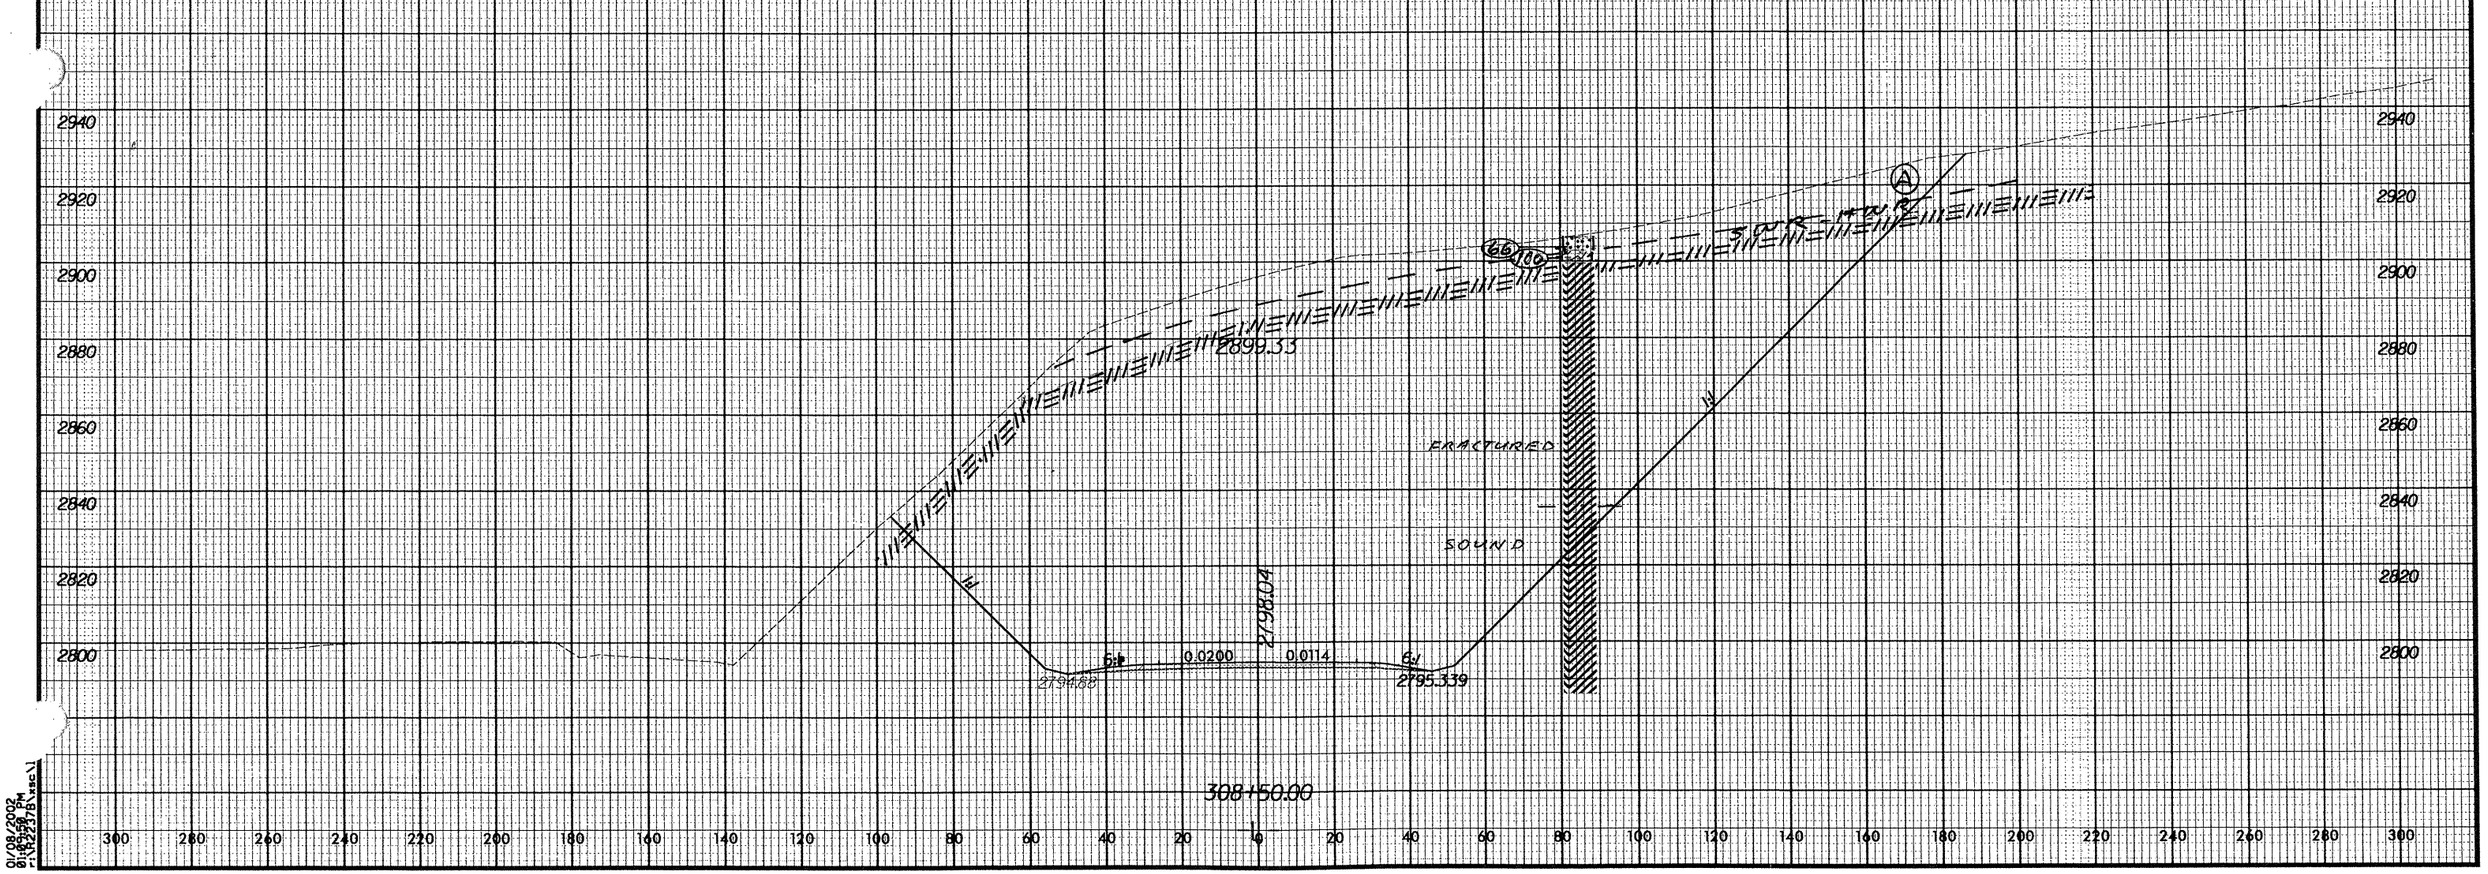

01/08/2002
01:08 PM
R2237B.dgn