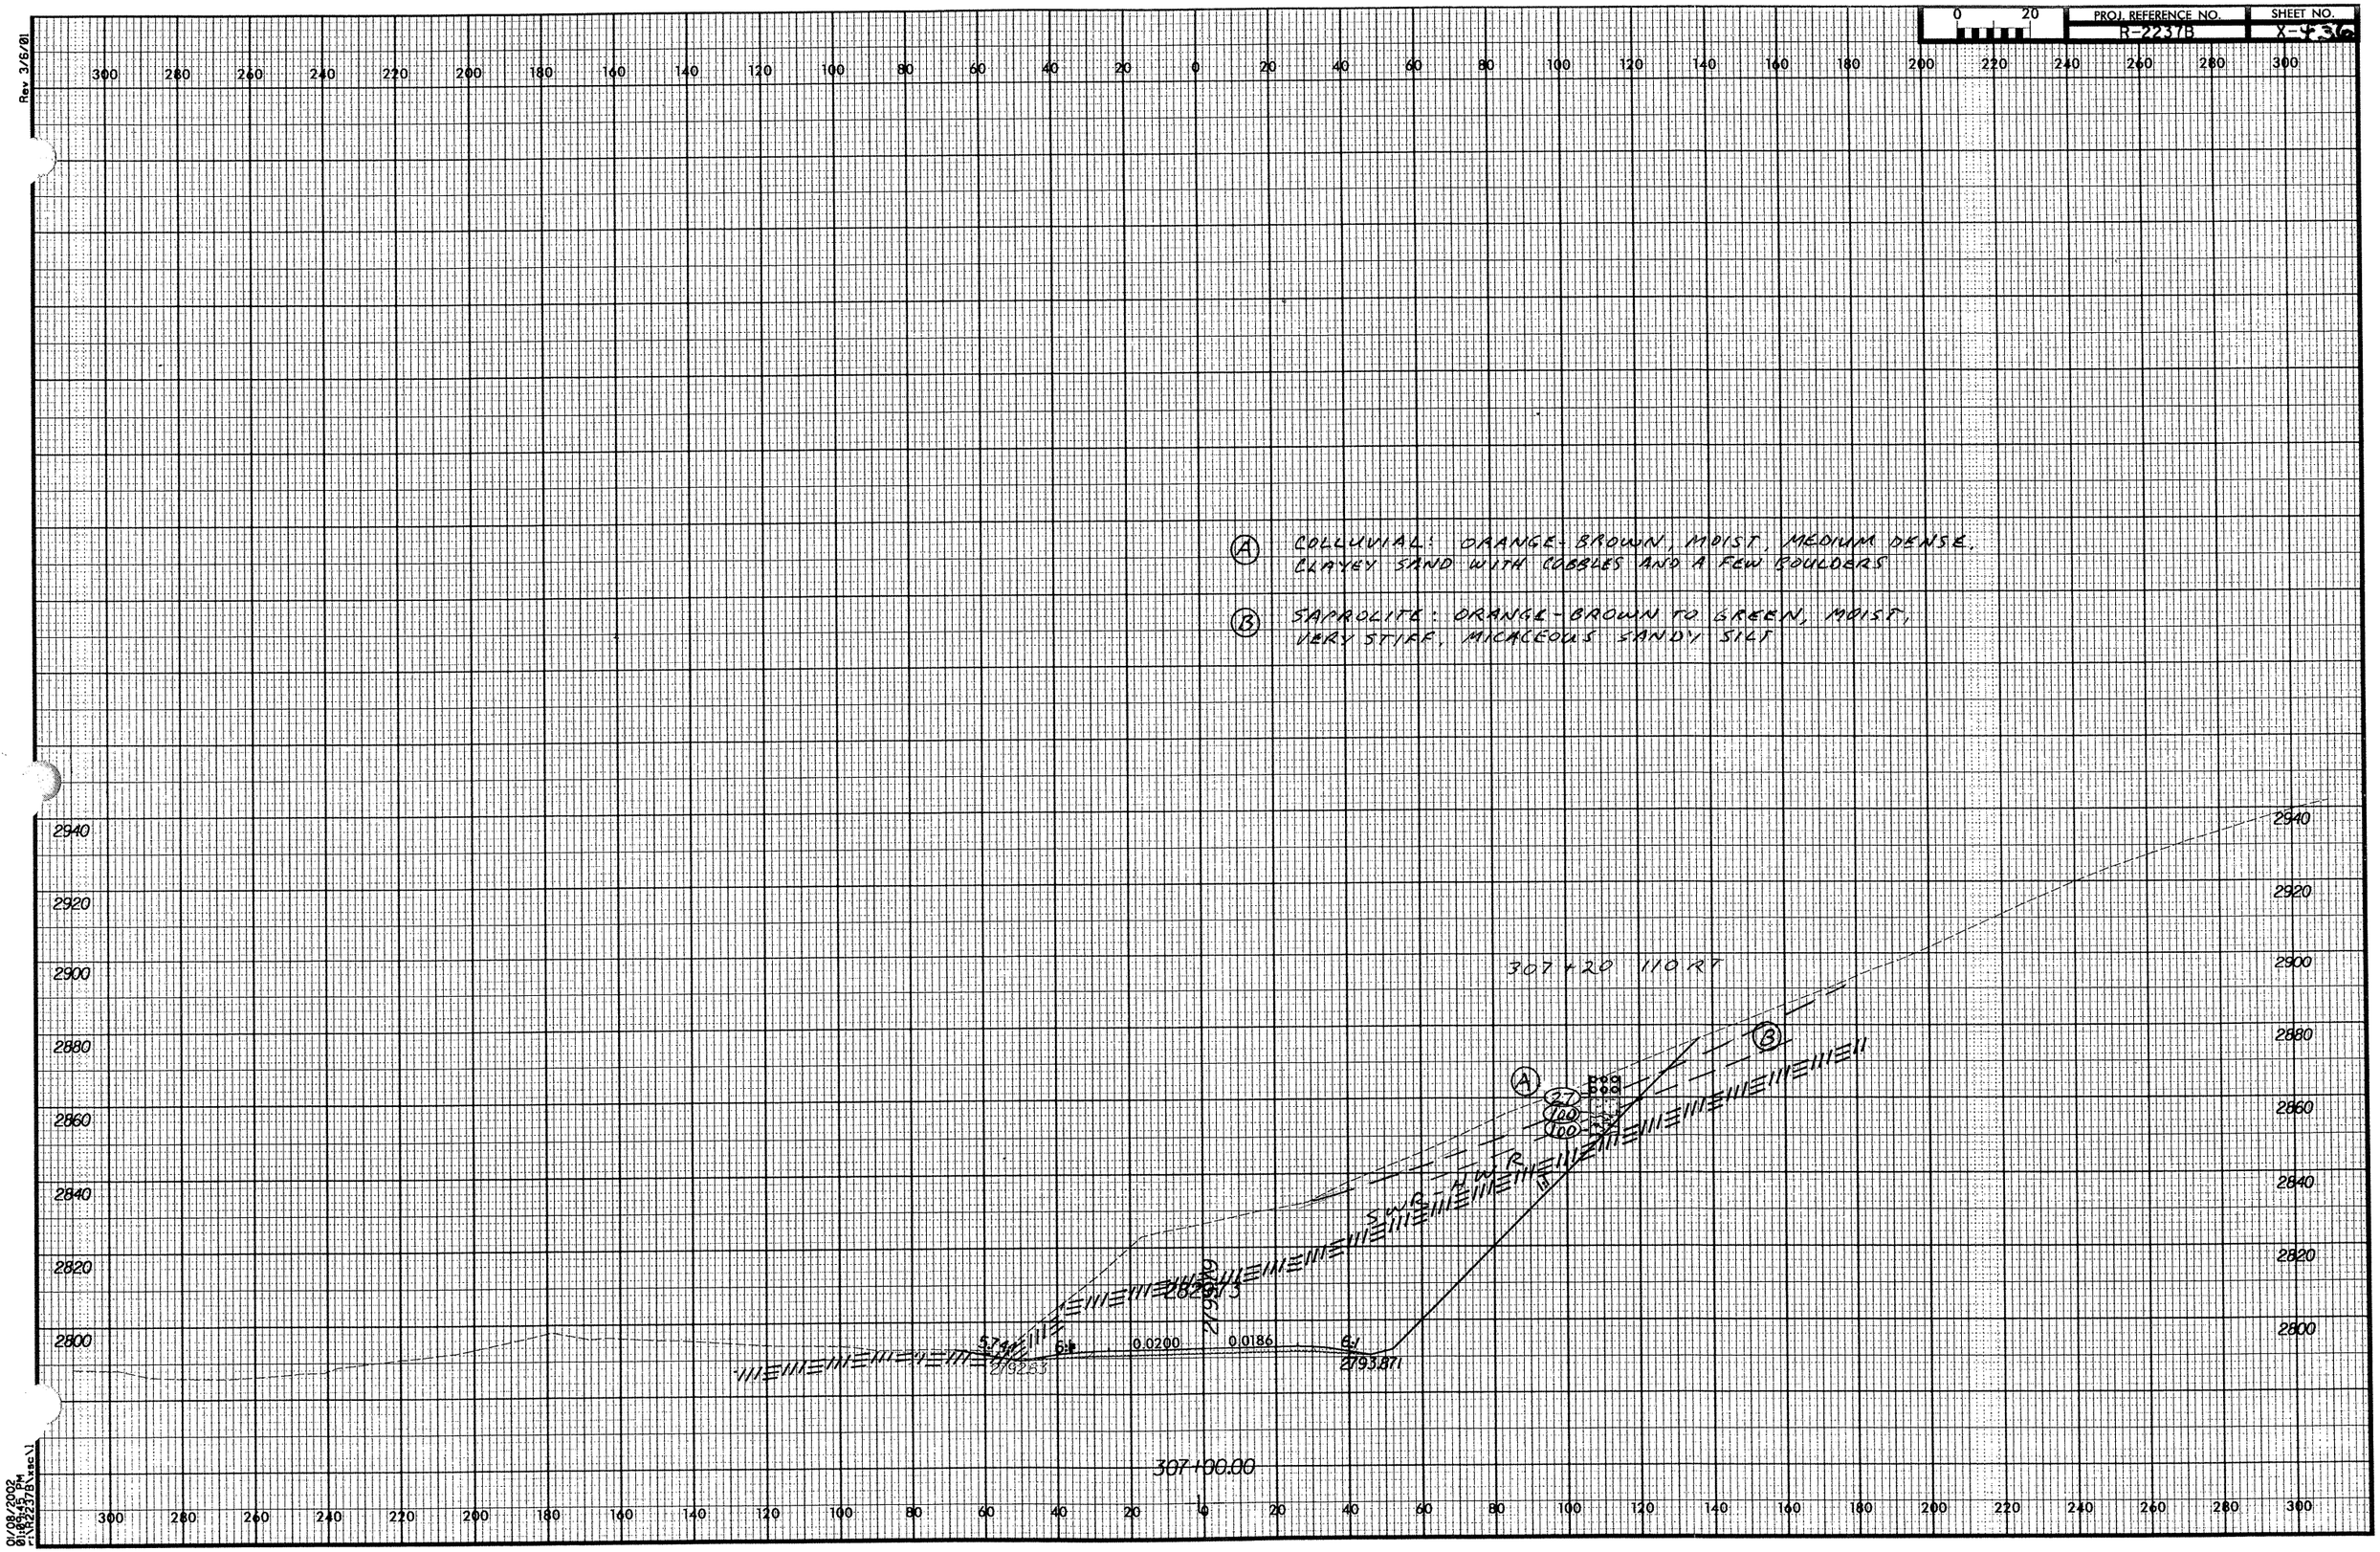

PROJ. REFERENCE NO.
R-2237B
SHEET NO.
X-436
Rev 3/6/01
(A) COLLUVIAL: ORANGE-BROWN, MOIST, MEDIUM DENSE, CLAYEY SAND WITH COBBLES AND A FEW BOULDERS
(B) SAPROLITE: ORANGE-BROWN TO GREEN, MOIST, VERY STIFF, MICACEOUS SANDY SILT
307+20 110 RT
SWR-HWR
0.0200
0.0186
2793.871
307+00.00
01/08/2002
01:09:45 PM
r:\R2237B\xsc\1