PROJECT REFERENCE NO.	SHEET NO.
R-2237B	68

ROADWAY DESIGN ENGINEER

HYDRAULICS ENGINEER

NORTH CAROLINA PROFESSIONAL SEAL 20677 ENGINEER GREGORY A. KEMPF

11-3-04

HDR Engineering, Inc. of the Carolinas
3733 National Drive, Suite 207 Raleigh, N.C. 27612

REFERENCE: FOR PLAN VIEW SEE PLAN SHEET 2-1

-DET 4-

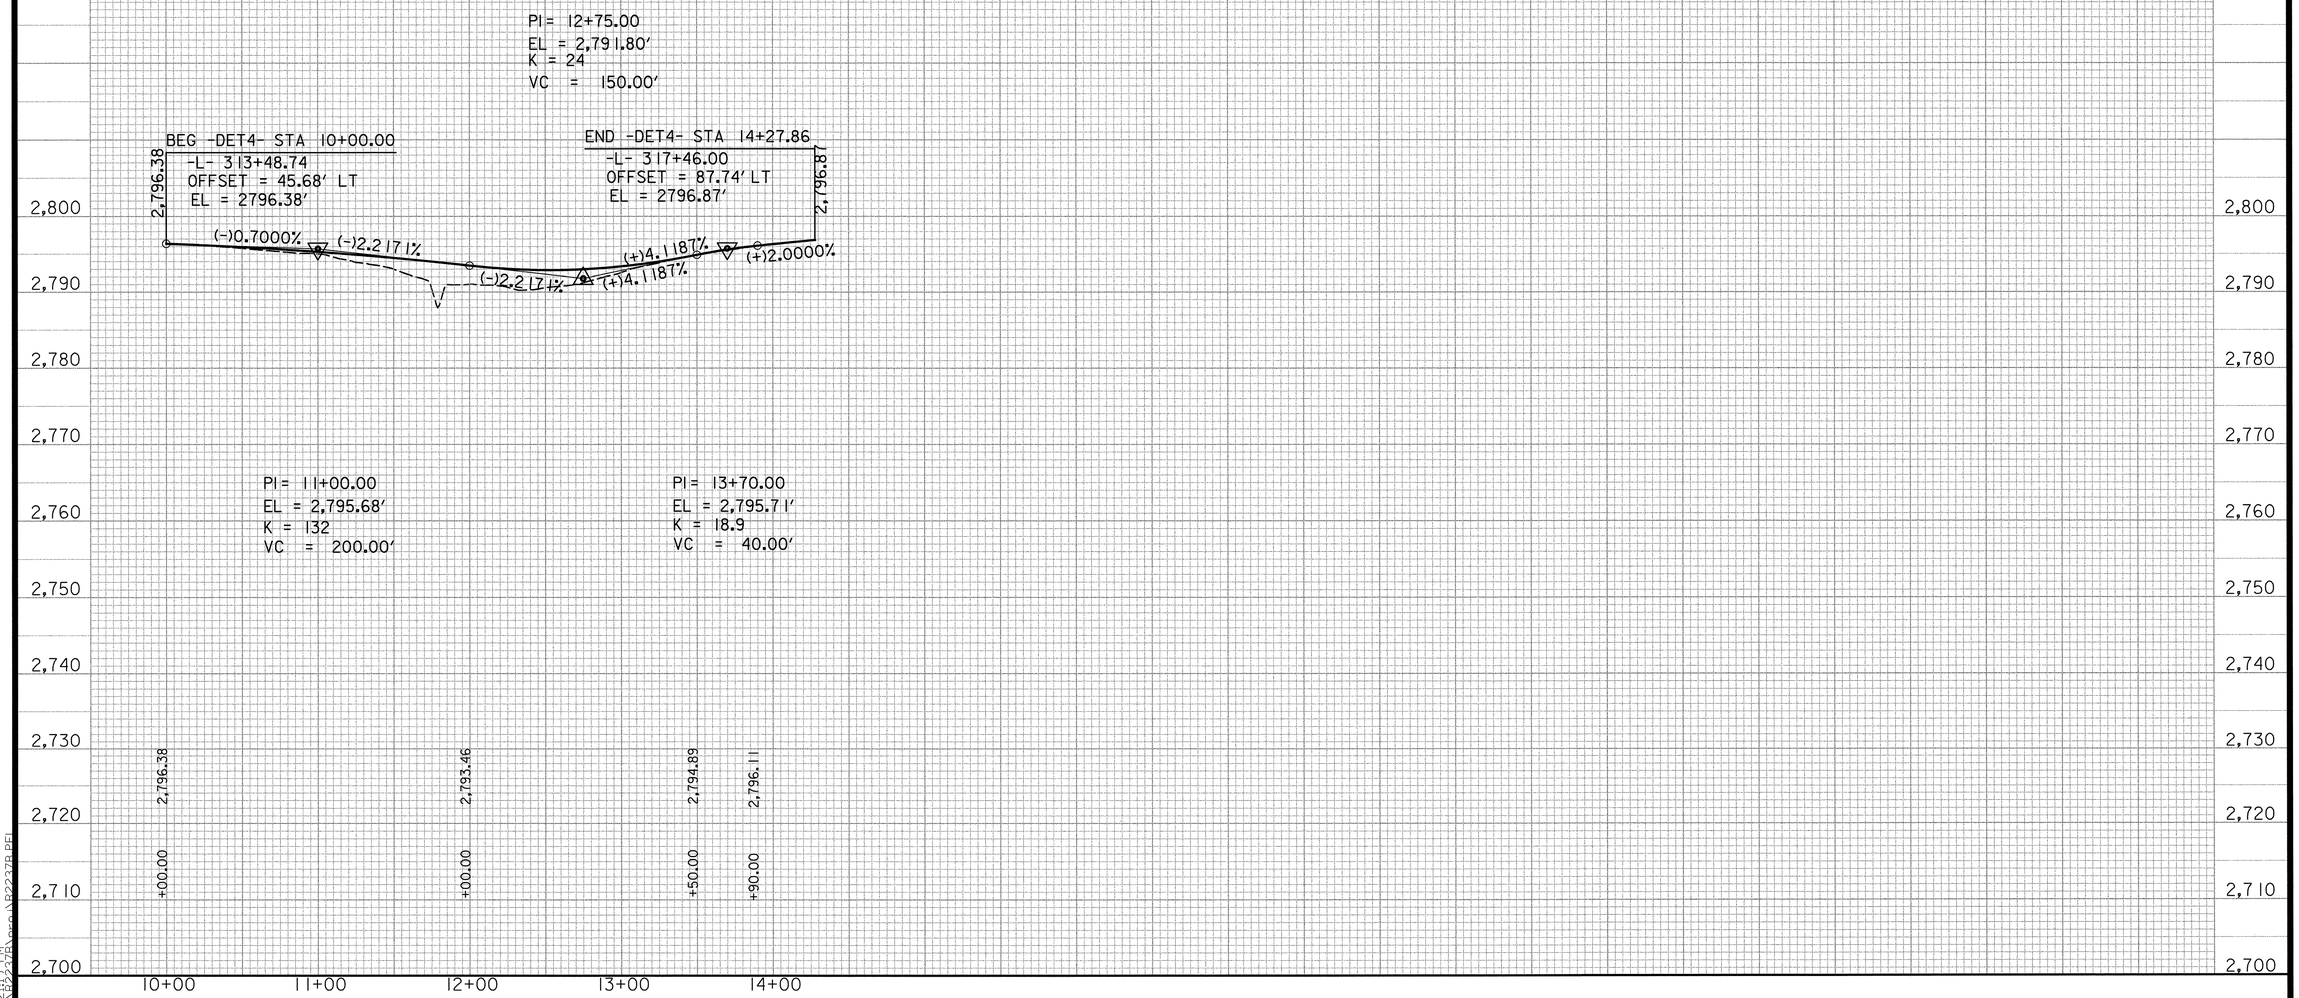

5/14/99

11/2/2004
3:21:19 PM
R:\R2237B\proj\R2237BPF1