STATE PROJECT NO.	COUNTY	BRIDGE NO.	SHEET NO.	TOTAL SHEETS
8.2161001	CARTERET	26	6	11
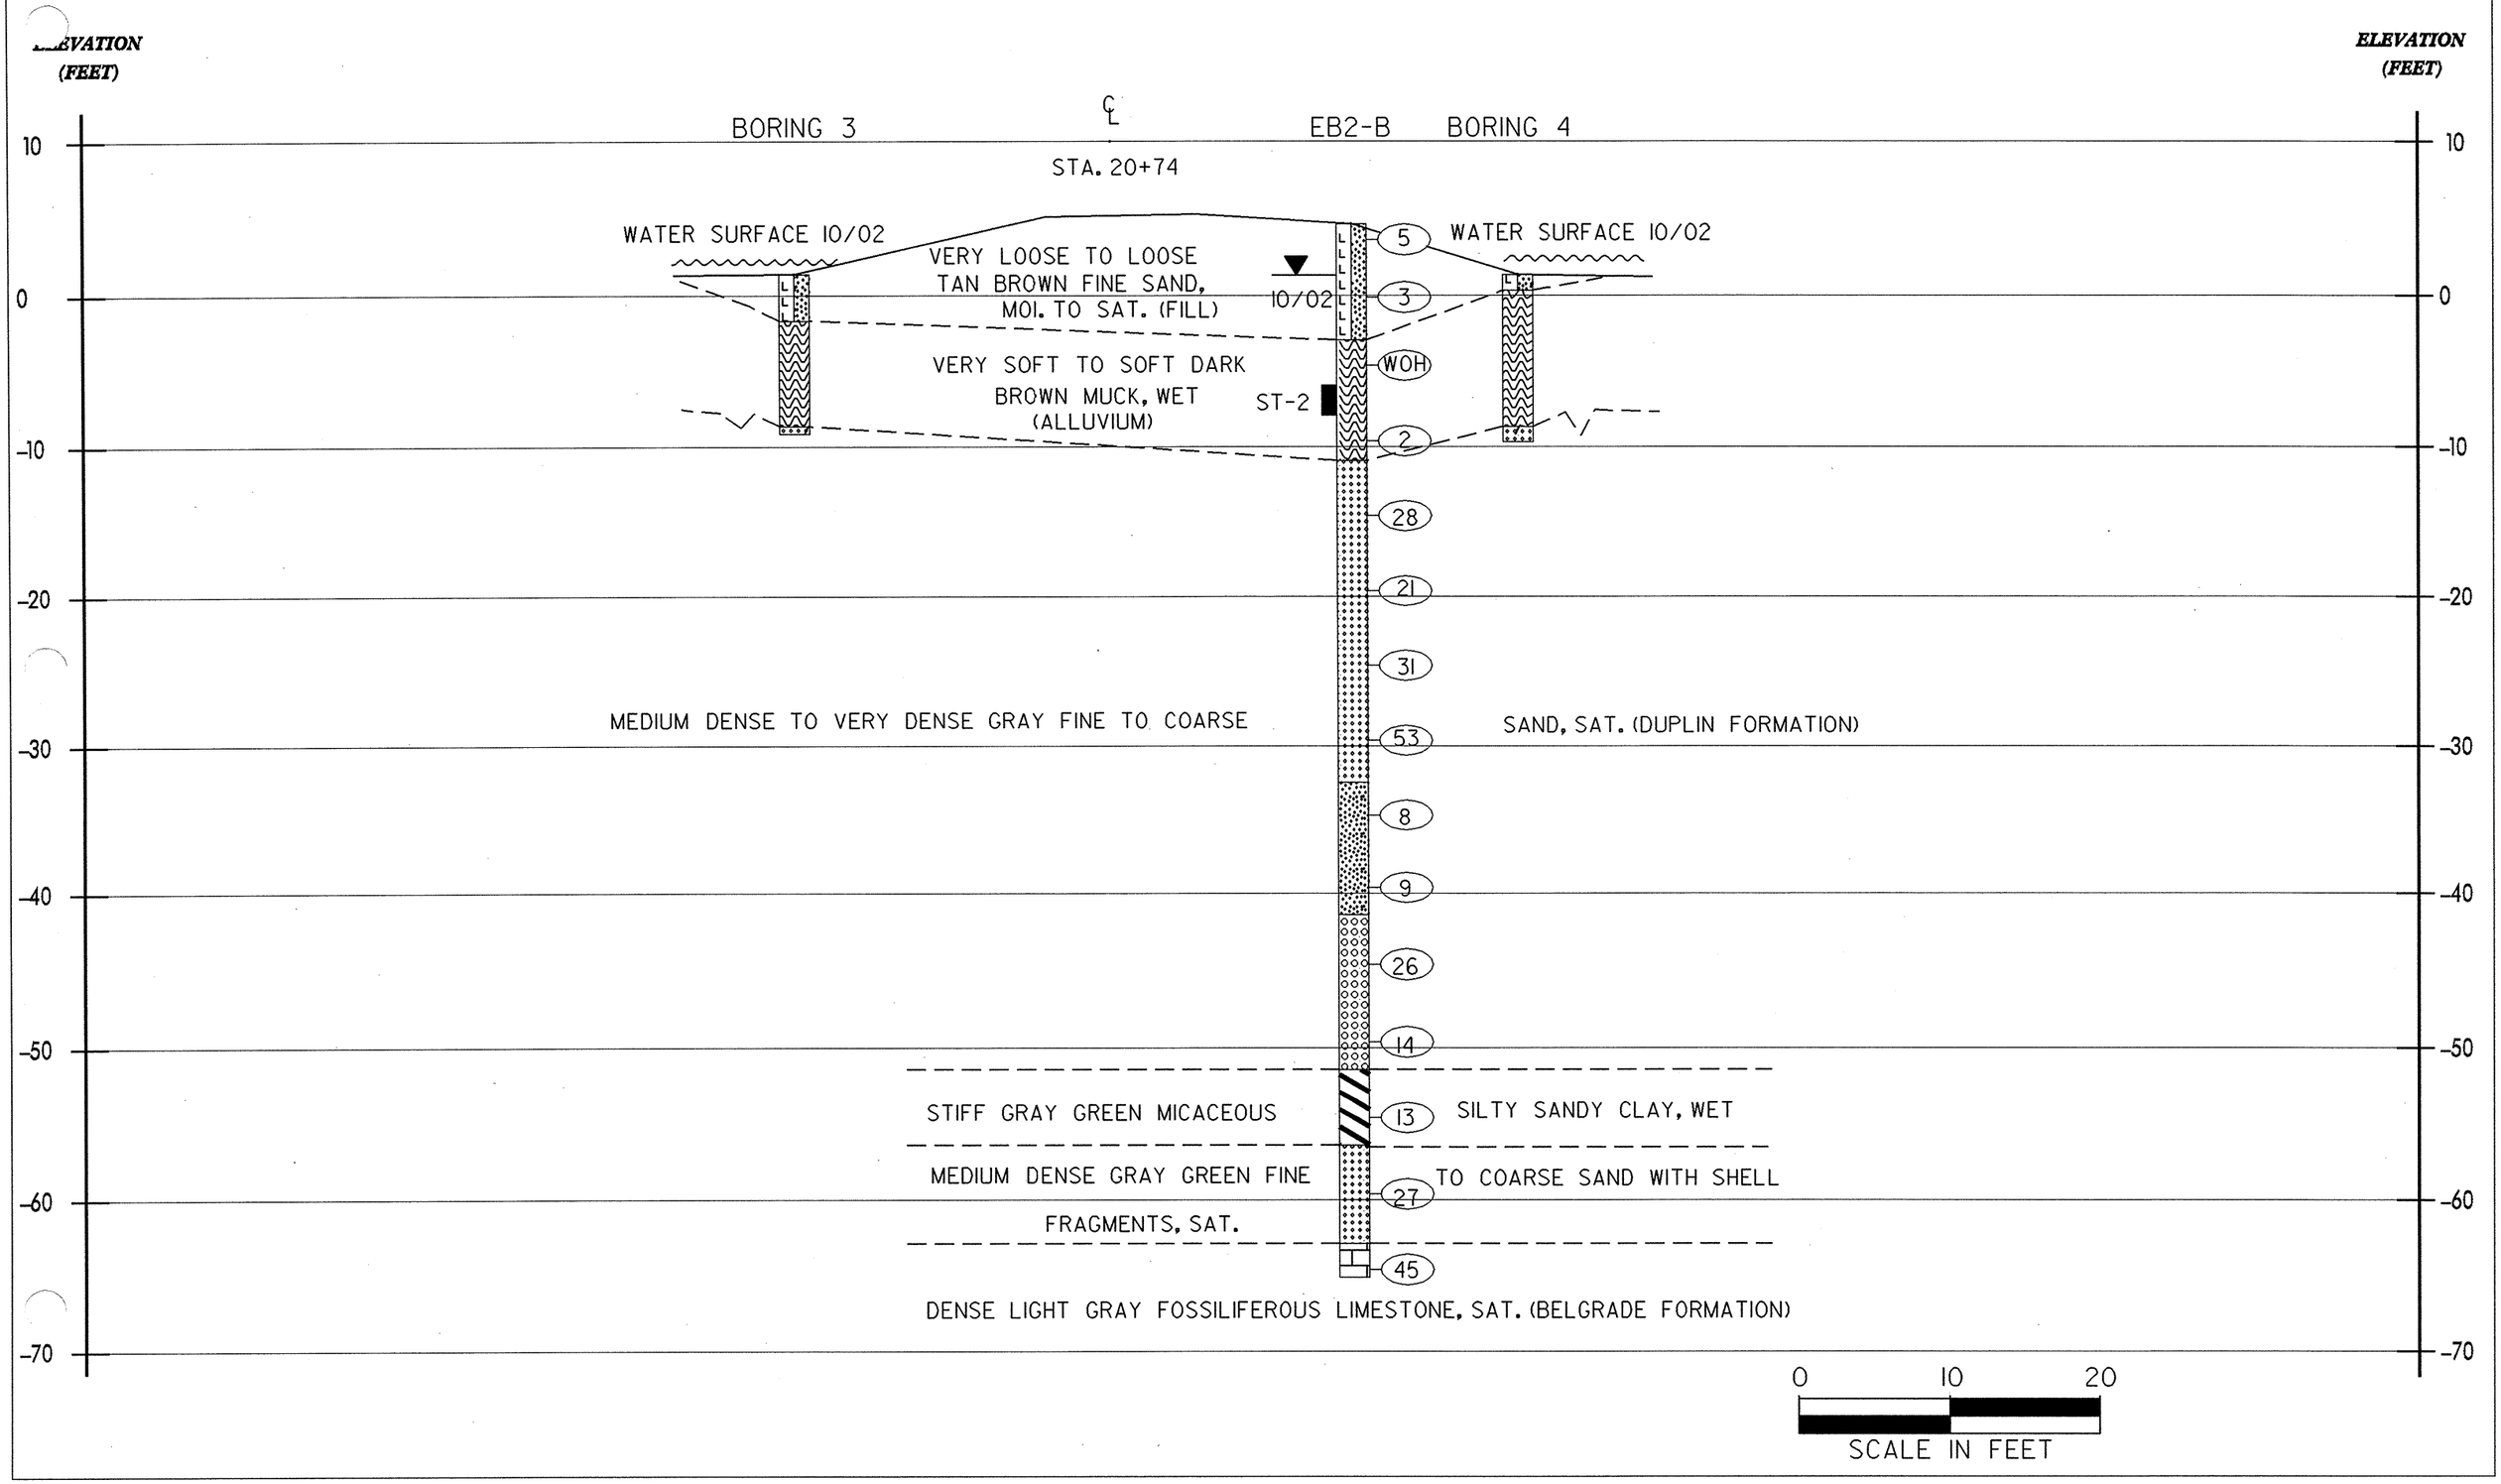
CROSS SECTION THROUGH BORINGS ALONG END BENT 2