STATE PROJECT NO.	COUNTY	BRIDGE NO.	SHEET NO.	TOTAL SHEETS
8.2161001	CARTERET	26	4	11
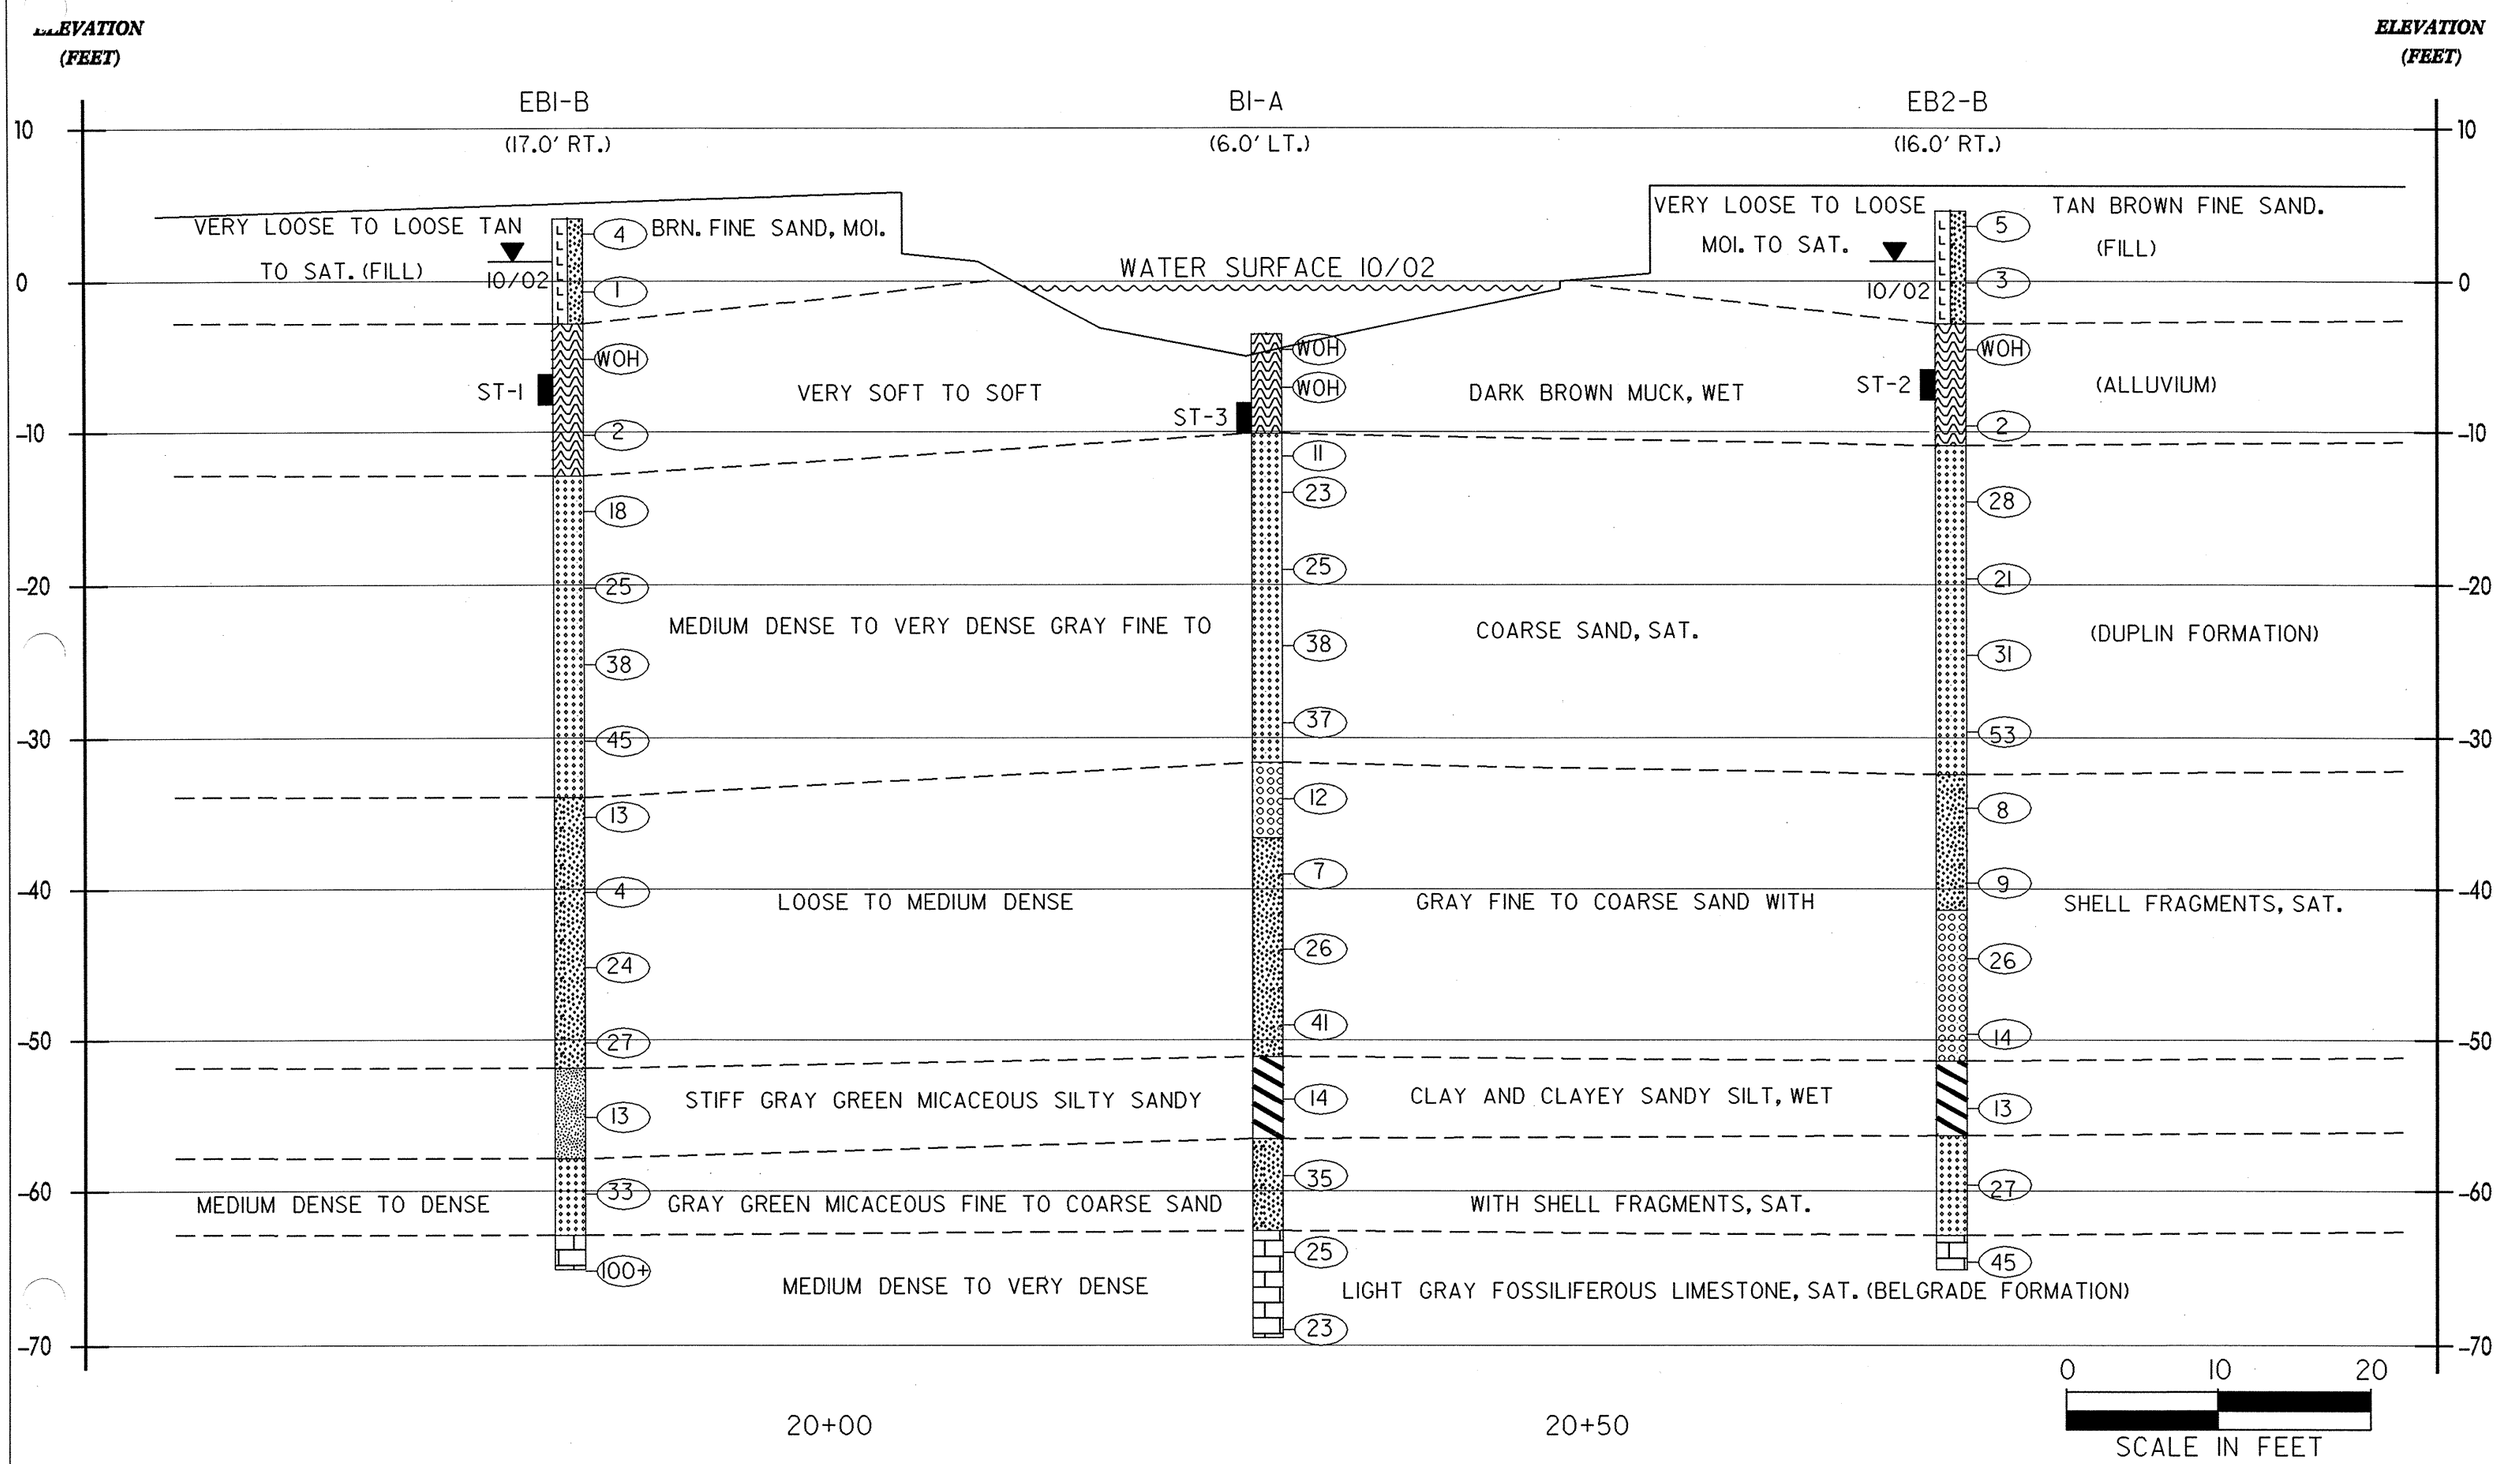
SOIL PROFILE ALONG SR 1154 (-L-) OVER DEEP CREEK