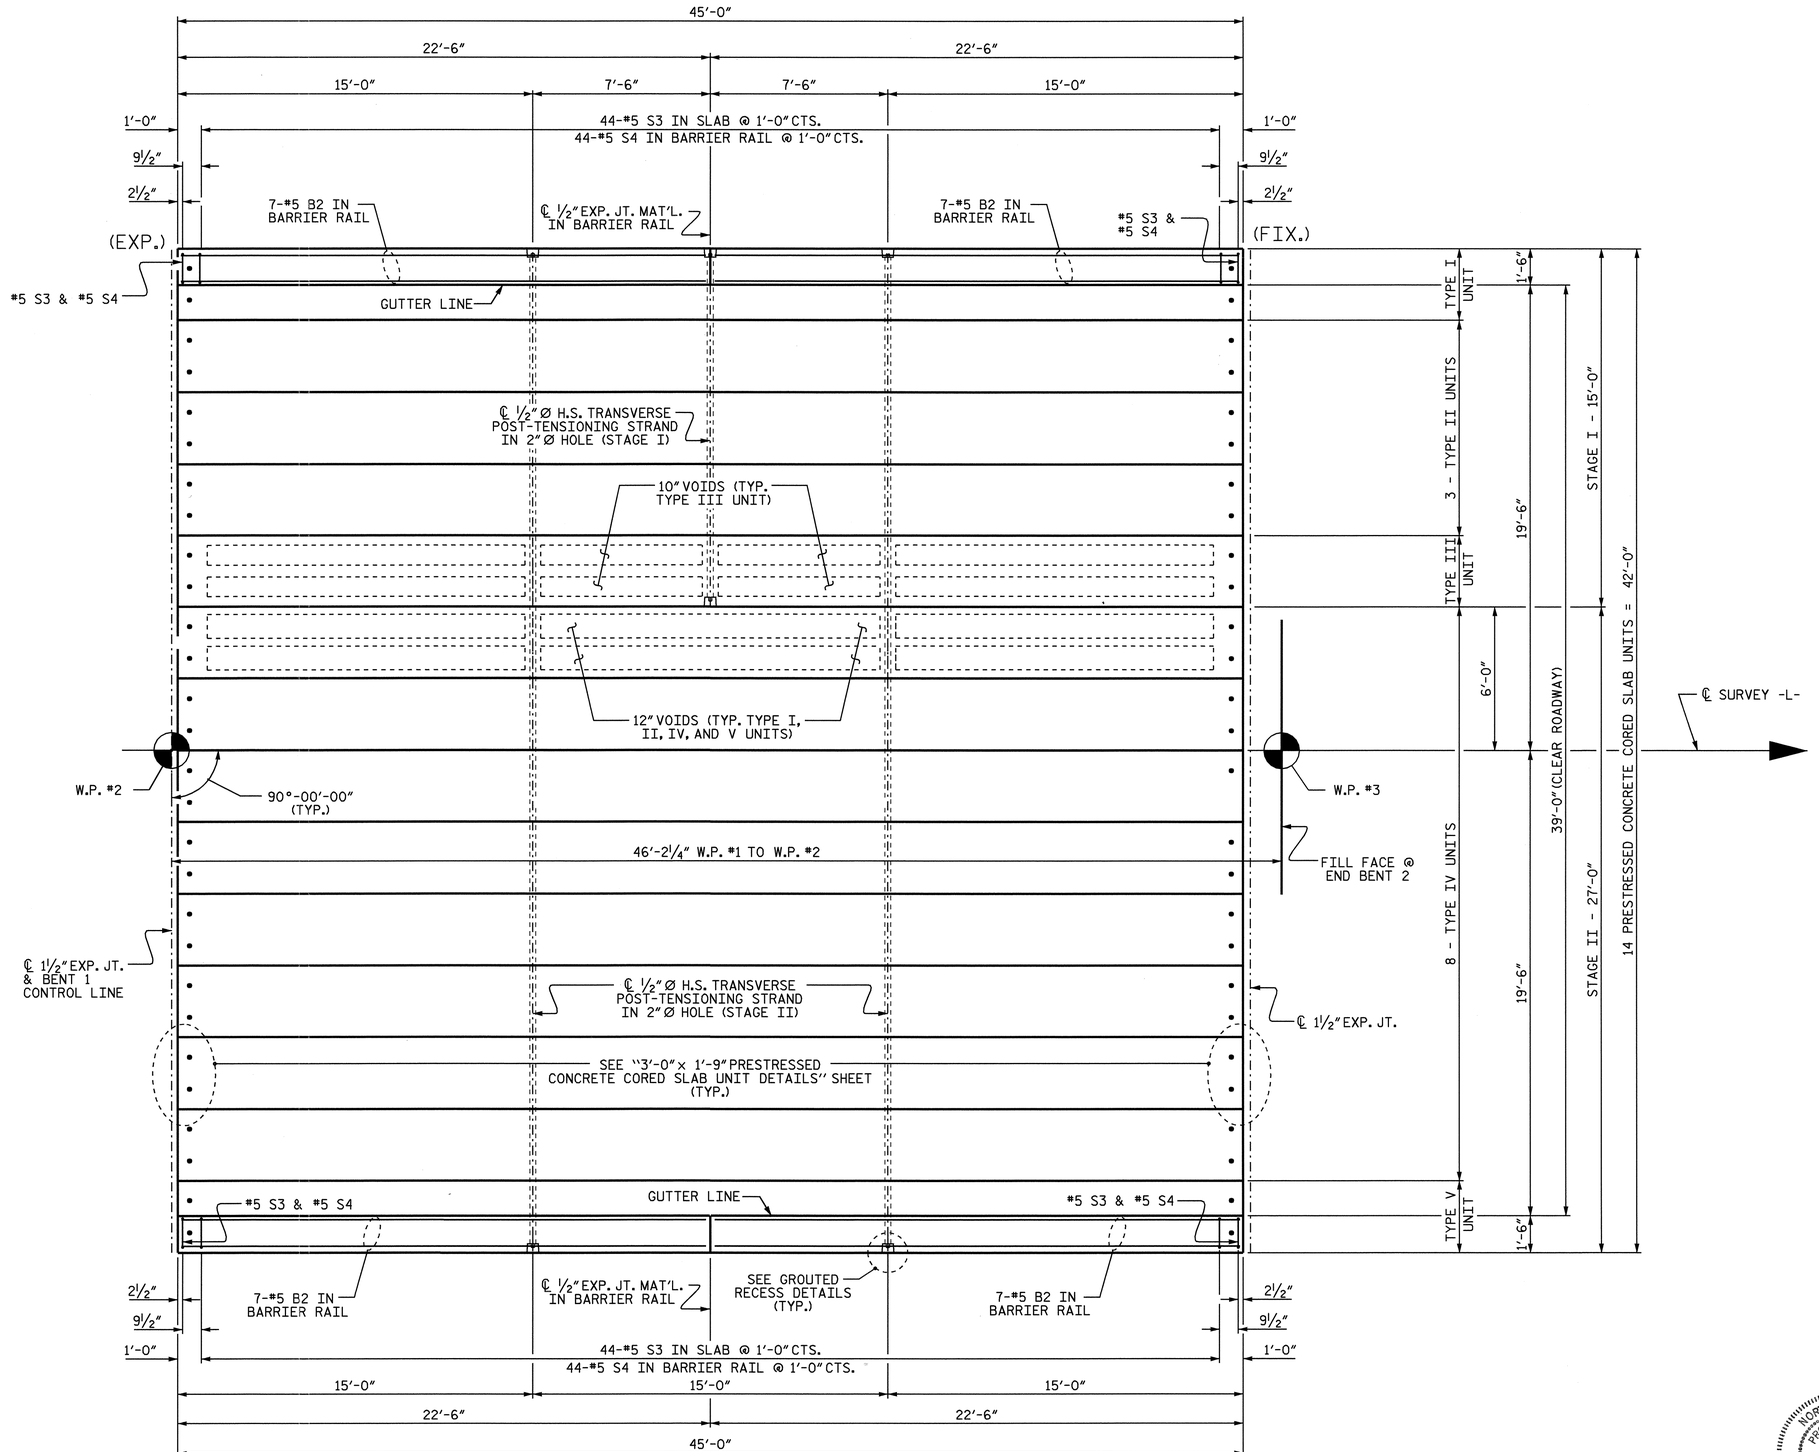

PLAN OF SPAN B

PROJECT NO. B-3626

CARTERET COUNTY

STATION: 20+29.50 -L-

SHEET 2 OF 2

STATE OF NORTH CAROLINA
DEPARTMENT OF TRANSPORTATION
RALEIGH

PLAN OF SPANS
SPAN B

REVISIONS						SHEET NO.
NO.	BY:	DATE:	NO.	BY:	DATE:	S-8
1			3			TOTAL SHEETS
2			4			23

NORTH CAROLINA PROFESSIONAL SEAL 21638 ENGINEER LAURA E. SUTTON
1/14/04

DRAWN BY : B.N.BARODAWALA DATE : 10-30-02
CHECKED BY : S.H. SOCKWELL DATE : 4-25-03

06-JAN-2004 12:06
W:\Roads\B3626\barodawala\B3626_sd_CS_01.dgn
lautton