PROJECT REFERENCE NO.	SHEET NO.
B-4058	4
R/W SHEET NO.	
ROADWAY DESIGN ENGINEER	HYDRAULICS ENGINEER

PRELIMINARY PLANS
DO NOT USE FOR CONSTRUCTION
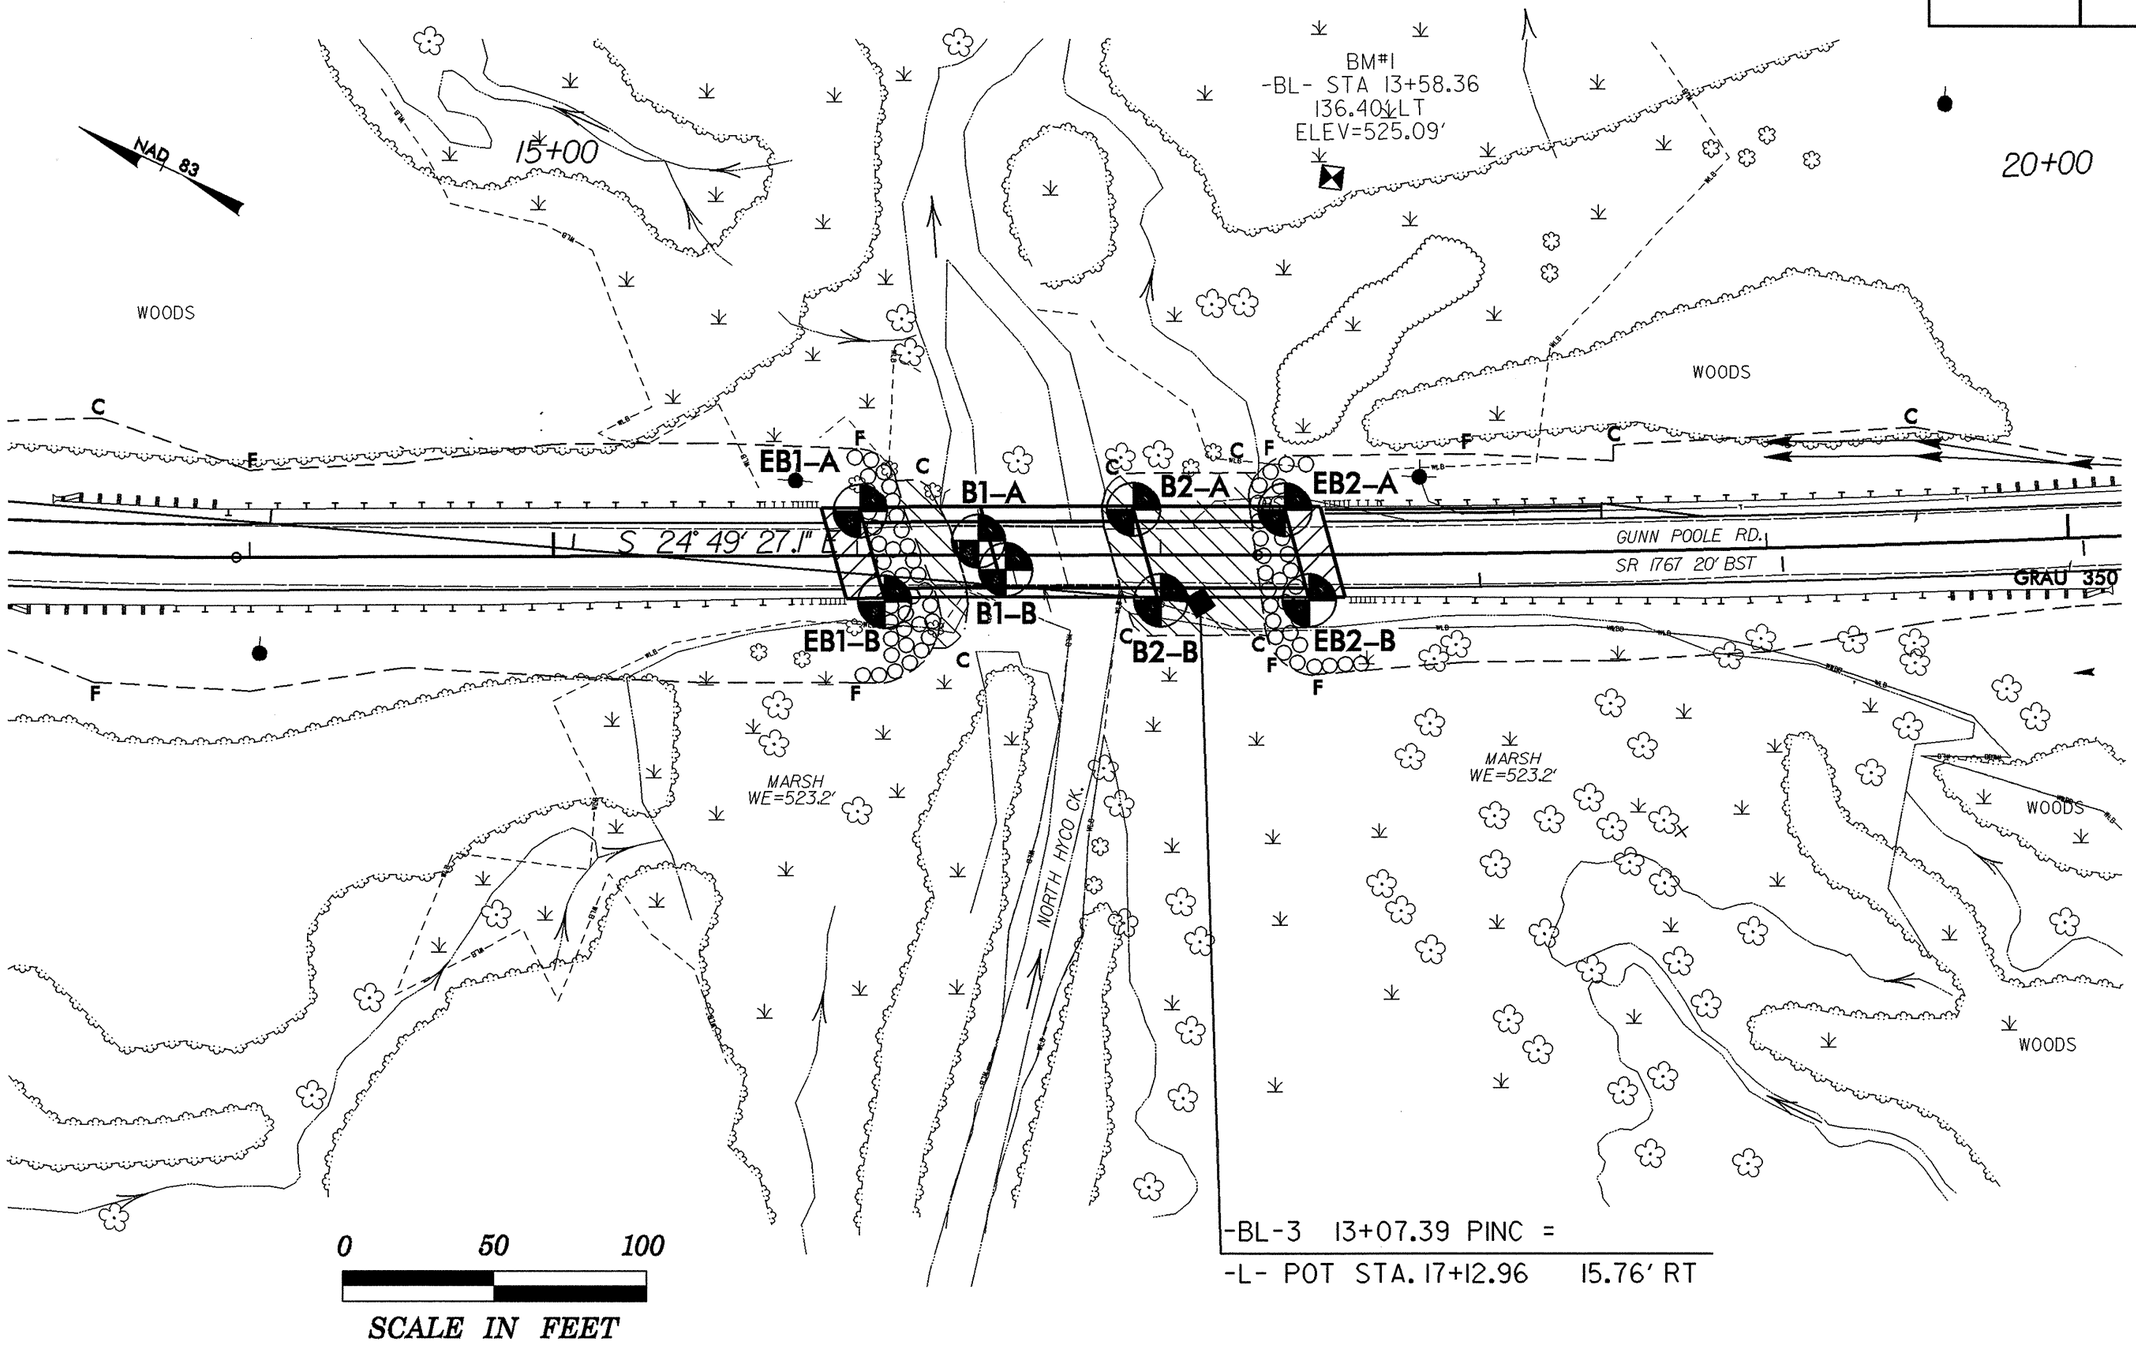
TEST SITE PLAN