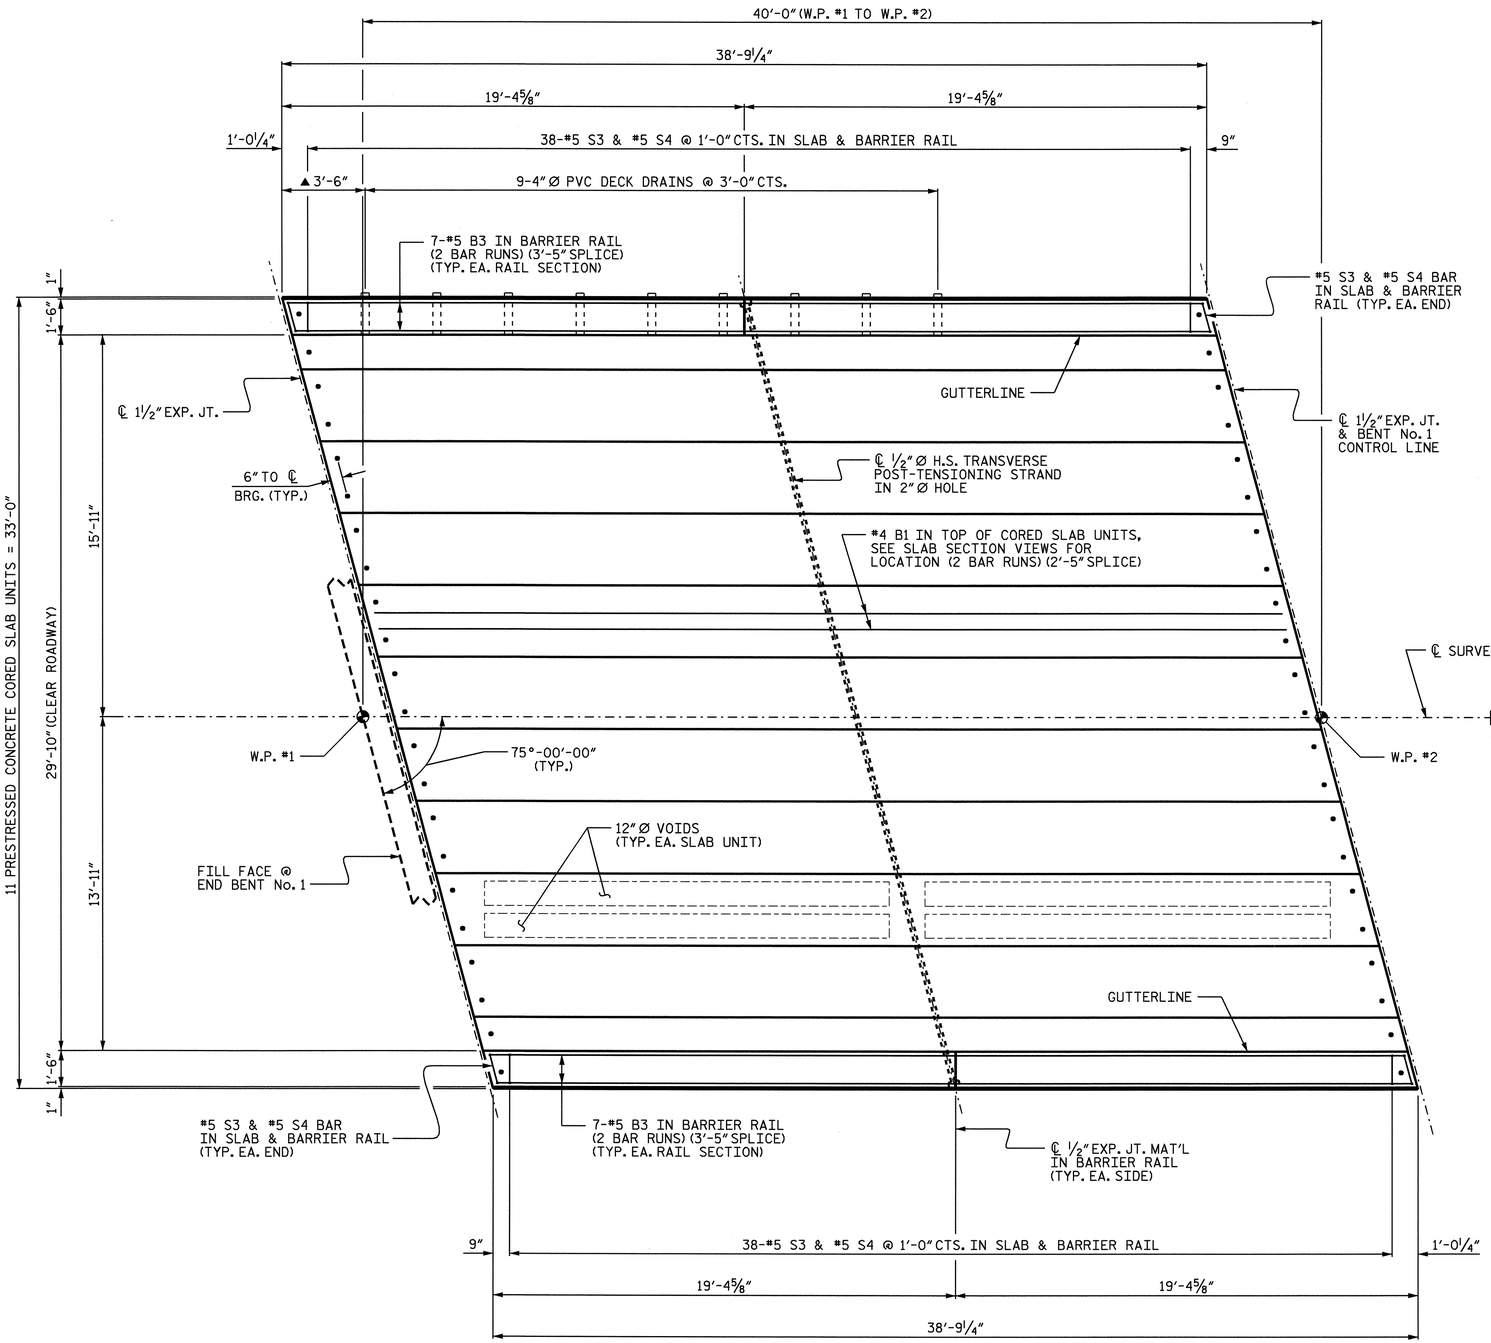

SPAN "A"

NOTE:

▲ DISTANCE TO THE FIRST DECK DRAIN TO BE SHIFTED SLIGHTLY AS NECESSARY TO CENTER DECK DRAINS BETWEEN THE #5 S3 BARS IN CORED SLAB.

PROJECT NO. B-4058

CASWELL COUNTY

STATION: 16+75.55 -L-

SHEET 2 OF 7

STATE OF NORTH CAROLINA
DEPARTMENT OF TRANSPORTATION
RALEIGH

SUPERSTRUCTURE

PLAN OF SPAN "A"

NORTH CAROLINA PROFESSIONAL SEAL 24390 ENGINEER THEO J. BEACH
9/17/04

REVISIONS						SHEET NO.
NO.	BY:	DATE:	NO.	BY:	DATE:	S-5
1			3			TOTAL SHEETS
2			4			25

DRAWN BY : P.C. BREWER DATE : 10/14/03
CHECKED BY : M. BRITT DATE : 10/27/03

17-SEP-2004 10:04
w:\squadv\b4058\pbrewer\Microstation\B4058_sd_CS_01.dgn
sbwilliams