DATUM DESCRIPTION	PROJECT REFERENCE NO.	SHEET NO.
THE LOCALIZED COORDINATE SYSTEM DEVELOPED FOR THIS PROJECT IS BASED ON THE STATE PLANE COORDINATES ESTABLISHED BY NCGS FOR MONUMENT "POTTS" WITH NAD 83 STATE PLANE GRID COORDINATES OF NORTHING: 726960.1439(ft) EASTING: 1593494.1555(ft) THE AVERAGE COMBINED GRID FACTOR USED ON THIS PROJECT (GROUND TO GRID) IS: 0.999876970 THE N.C. LAMBERT GRID BEARING LOCALIZED HORIZONTAL GROUND DISTANCE FROM "POTTS" TO -L- STATION 18+50 IS N 47^ 24' 05.23" E, 5,607.39' ALL LINEAR DIMENSIONS ARE LOCALIZED HORIZONTAL DISTANCES VERTICAL DATUM USED IS NGVD 29	B-4334	EC-5/CONST.4
	R/W SHEET NO.	
	ROADWAY DESIGN ENGINEER	HYDRAULICS ENGINEER

SEE SHEET 6 FOR -L- PROFILE
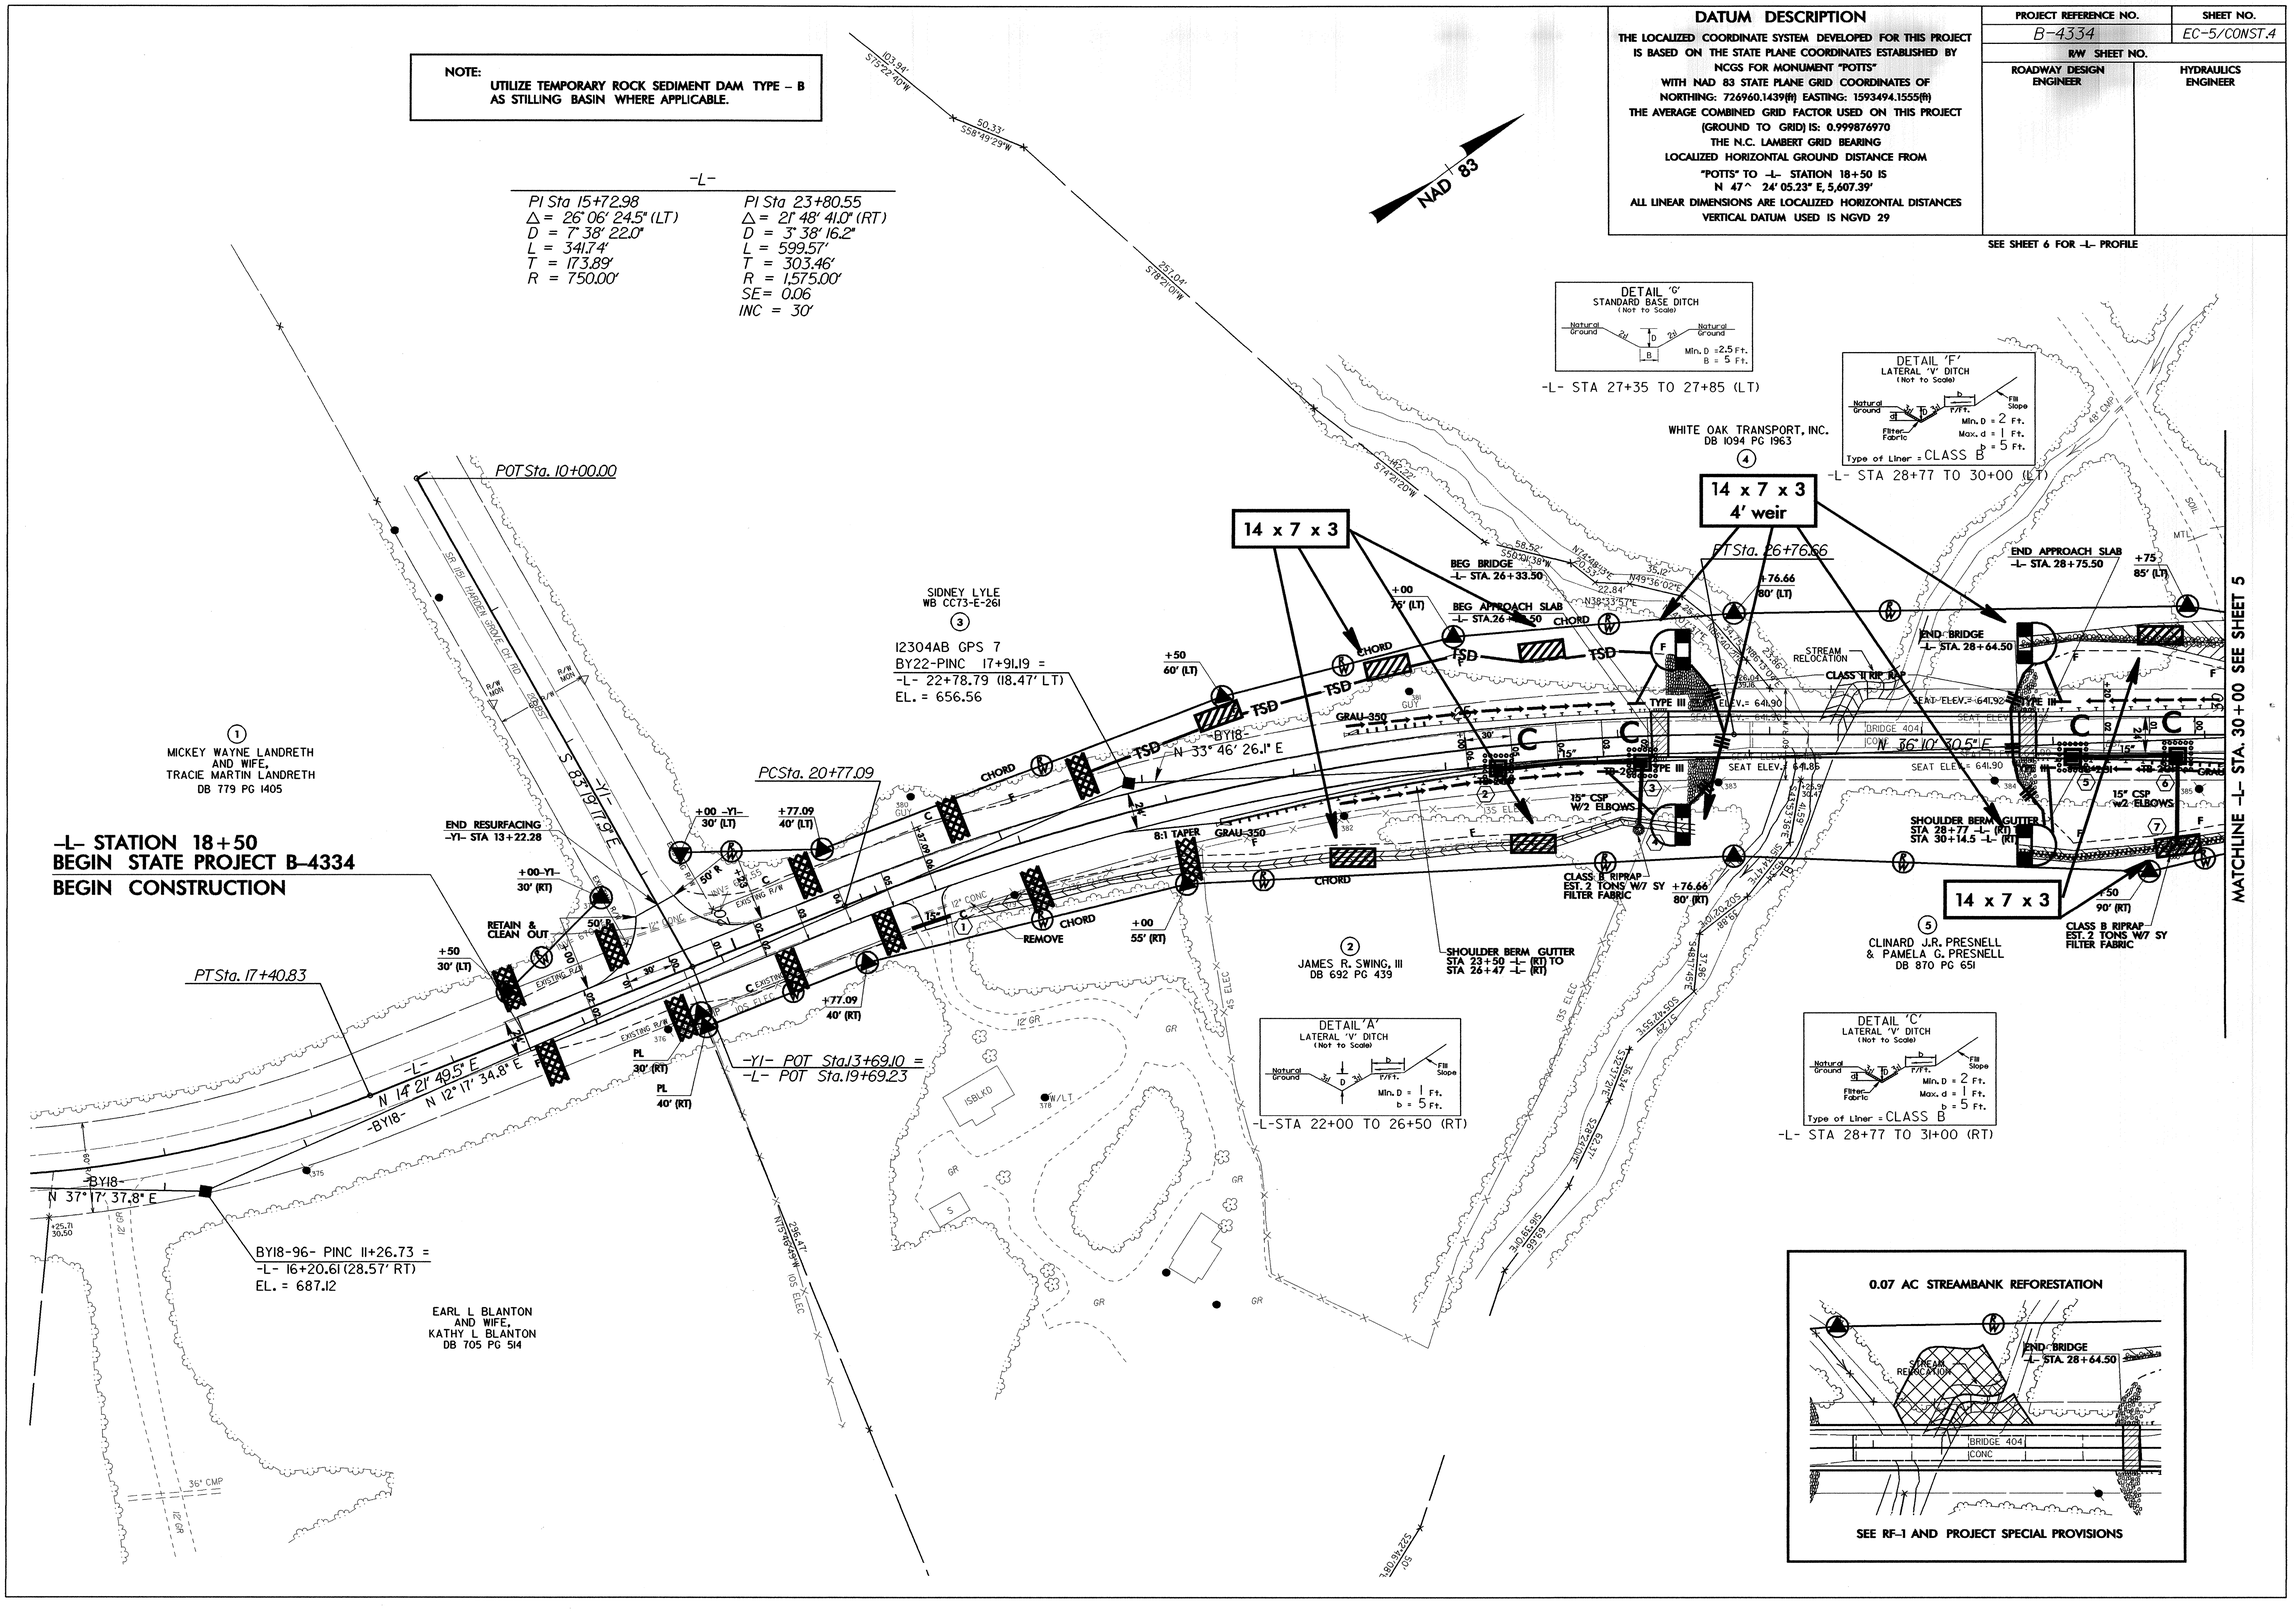
NOTE:
UTILIZE TEMPORARY ROCK SEDIMENT DAM TYPE - B AS STILLING BASIN WHERE APPLICABLE.