TIP NO.	SHEET NO.
I-3600	SIGN-11

9/16/04

NORTH CAROLINA PROFESSIONAL SEAL 028387 ENGINEER NIMAN J. ALOUDNAH

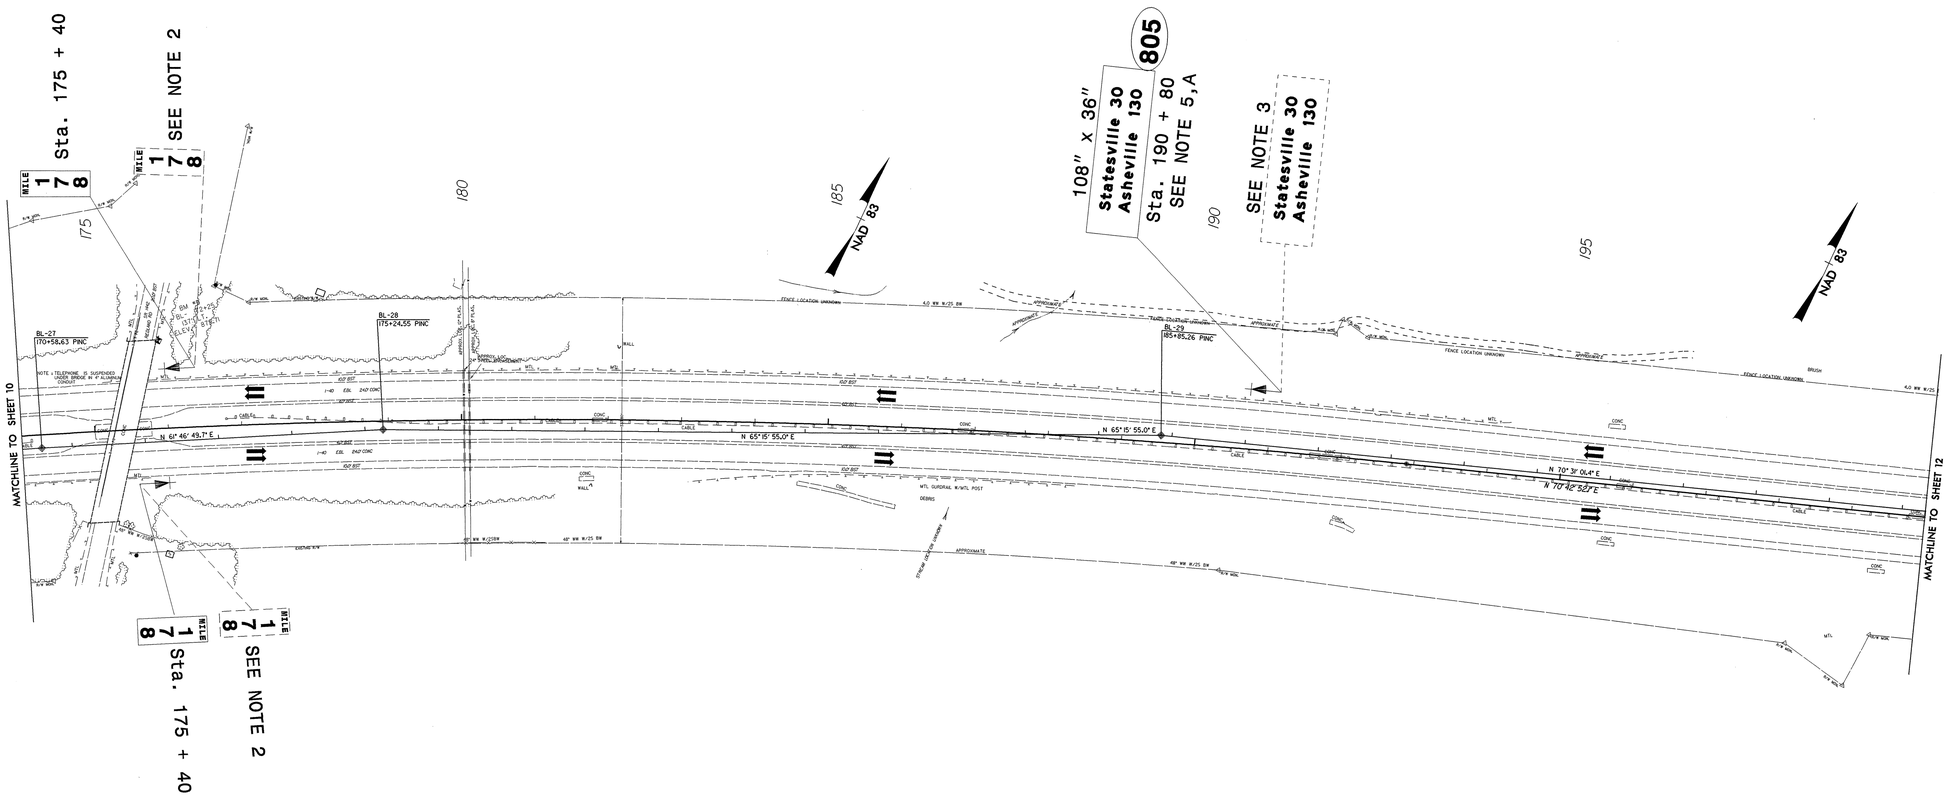

PROPOSED & EXISTING SIGNS
STA 175 + 00 TO 200 + 00
I-40