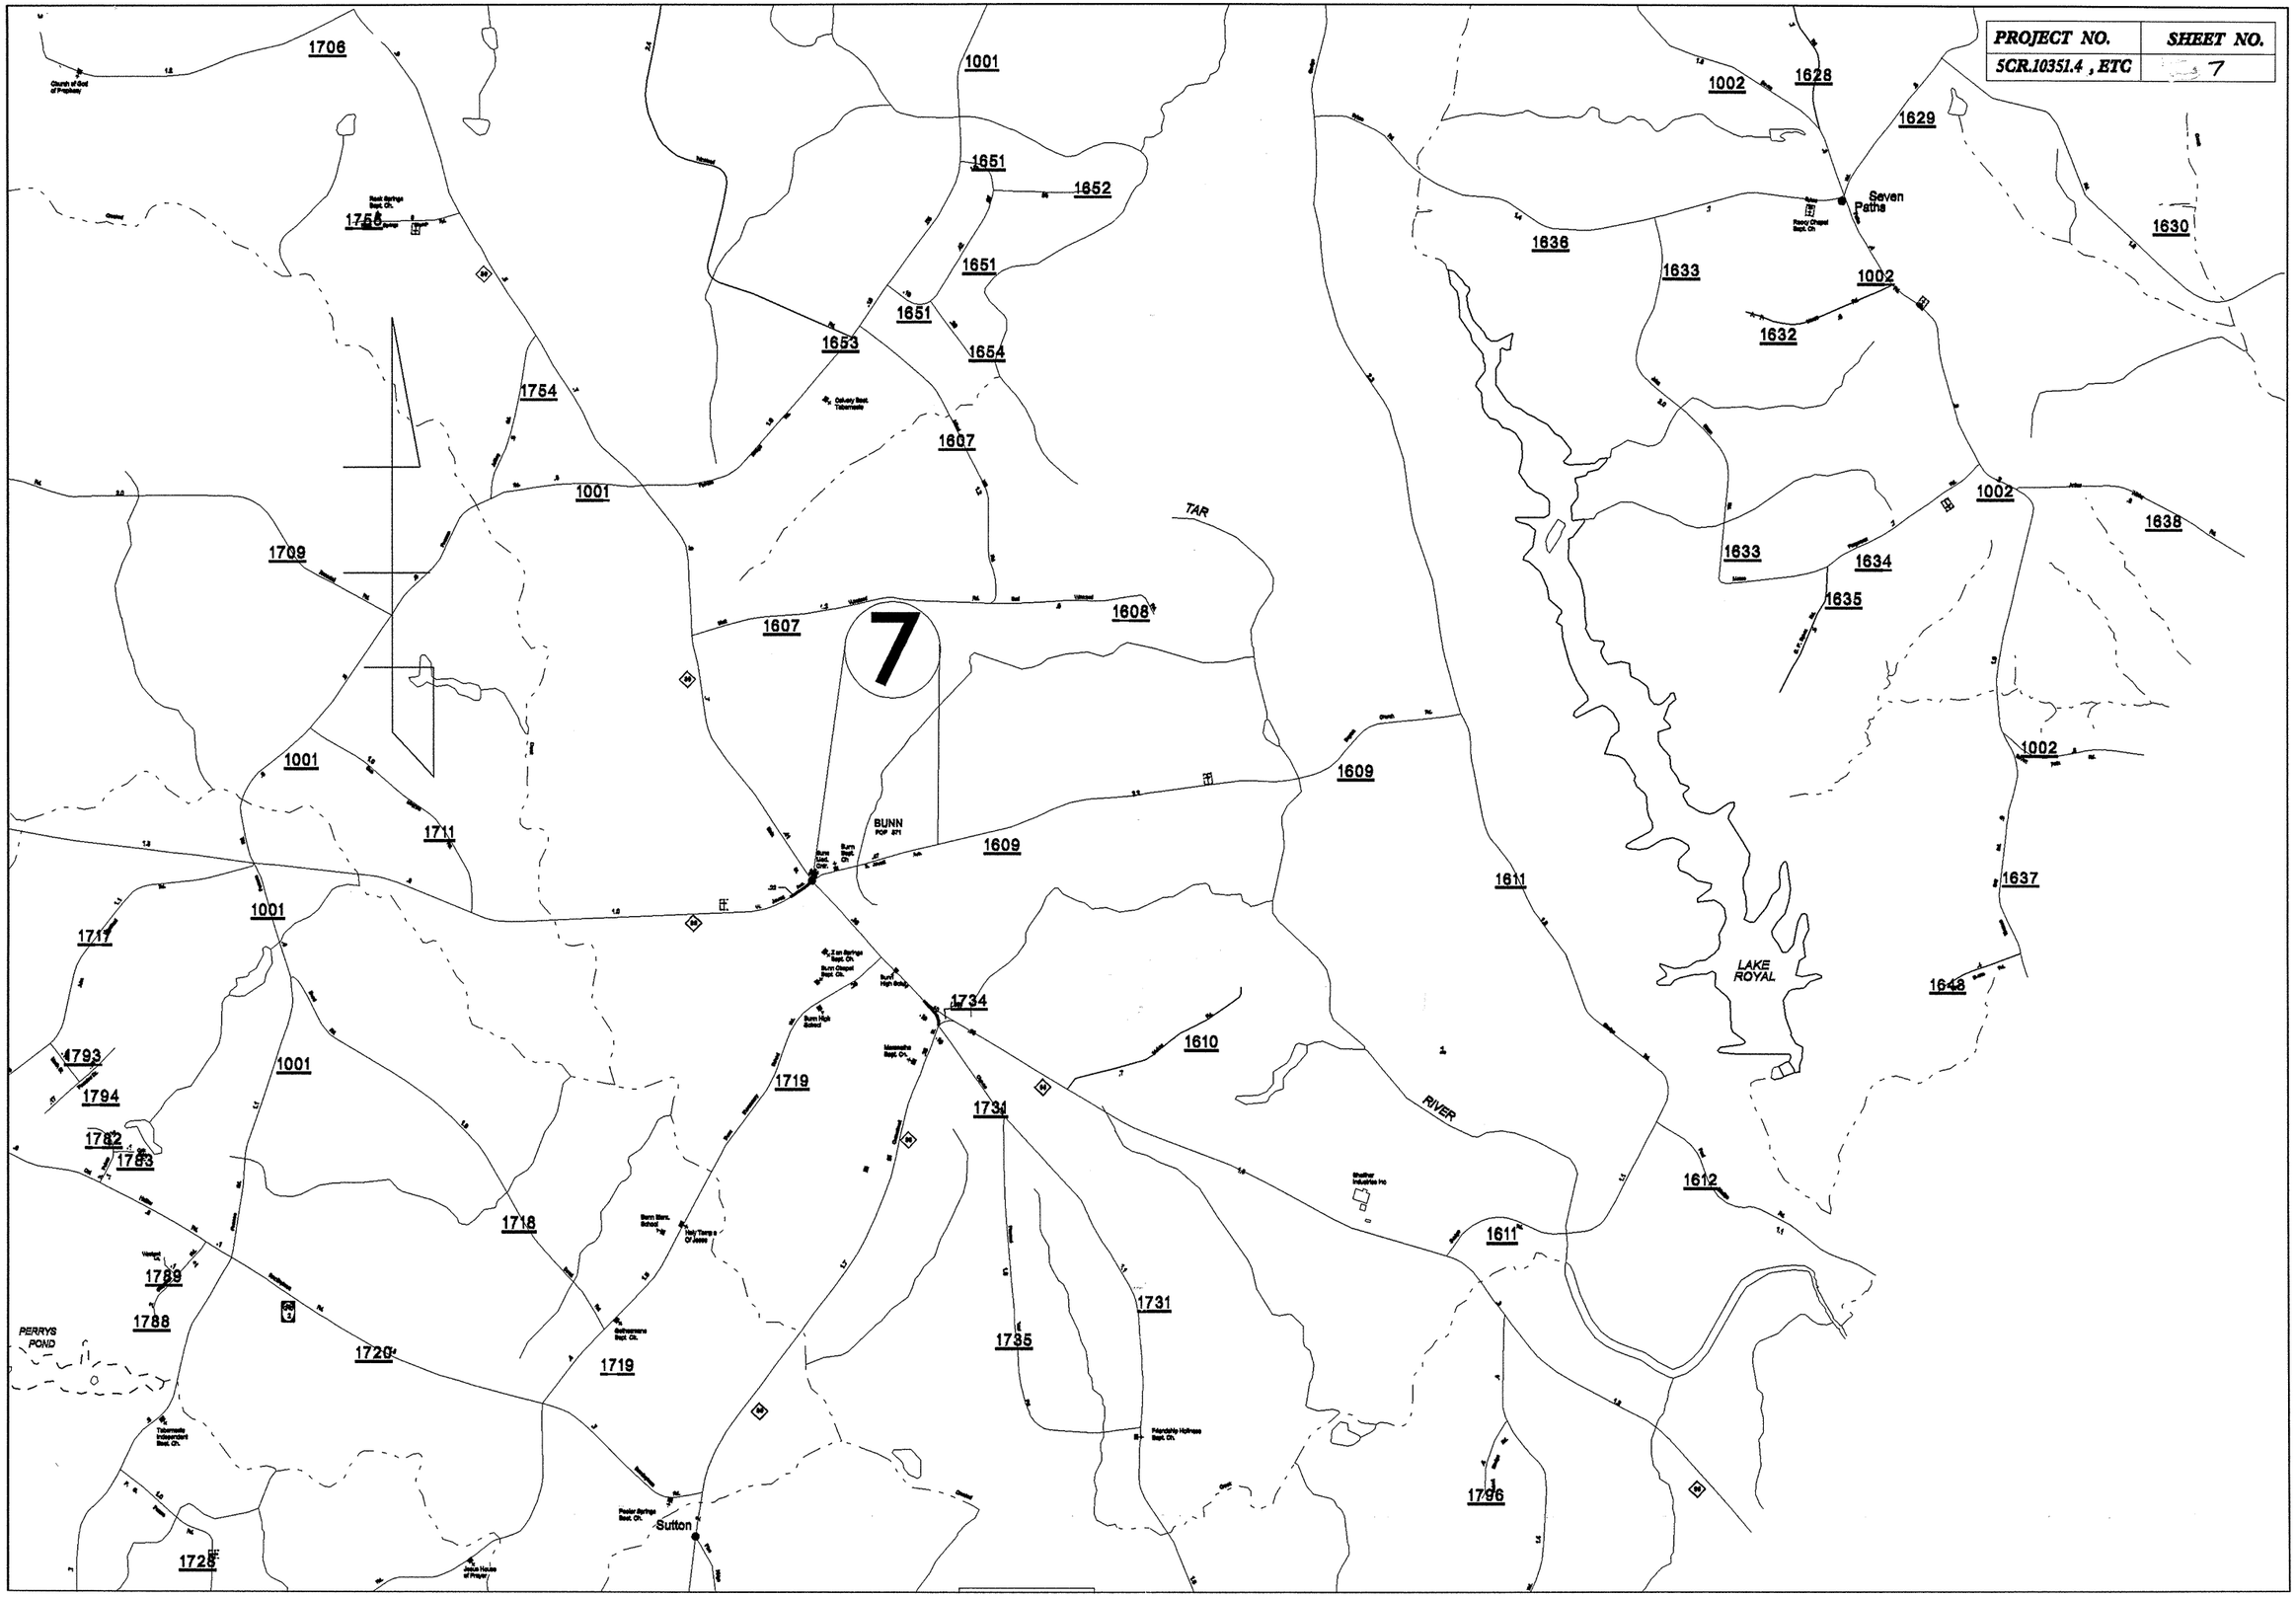PROJECT NO.	SHEET NO.
5CR.10351.4 , ETC	7