REVISIONS

METRIC	PROJECT REFERENCE NO.	SHEET NO.
	R-2206AA	17
	R-2206A SHEET NO. 17	
CONST.REV.	ROADWAY DESIGN ENGINEER	HYDRAULICS ENGINEER
R/W REV.	NORTH CAROLINA PROFESSIONAL SEAL 15356 ENGINEER RONALD DAVID ALLEN 16-8-04	NORTH CAROLINA PROFESSIONAL SEAL 9334 ENGINEER W. HENRY WELLS, JR. 10/21/04

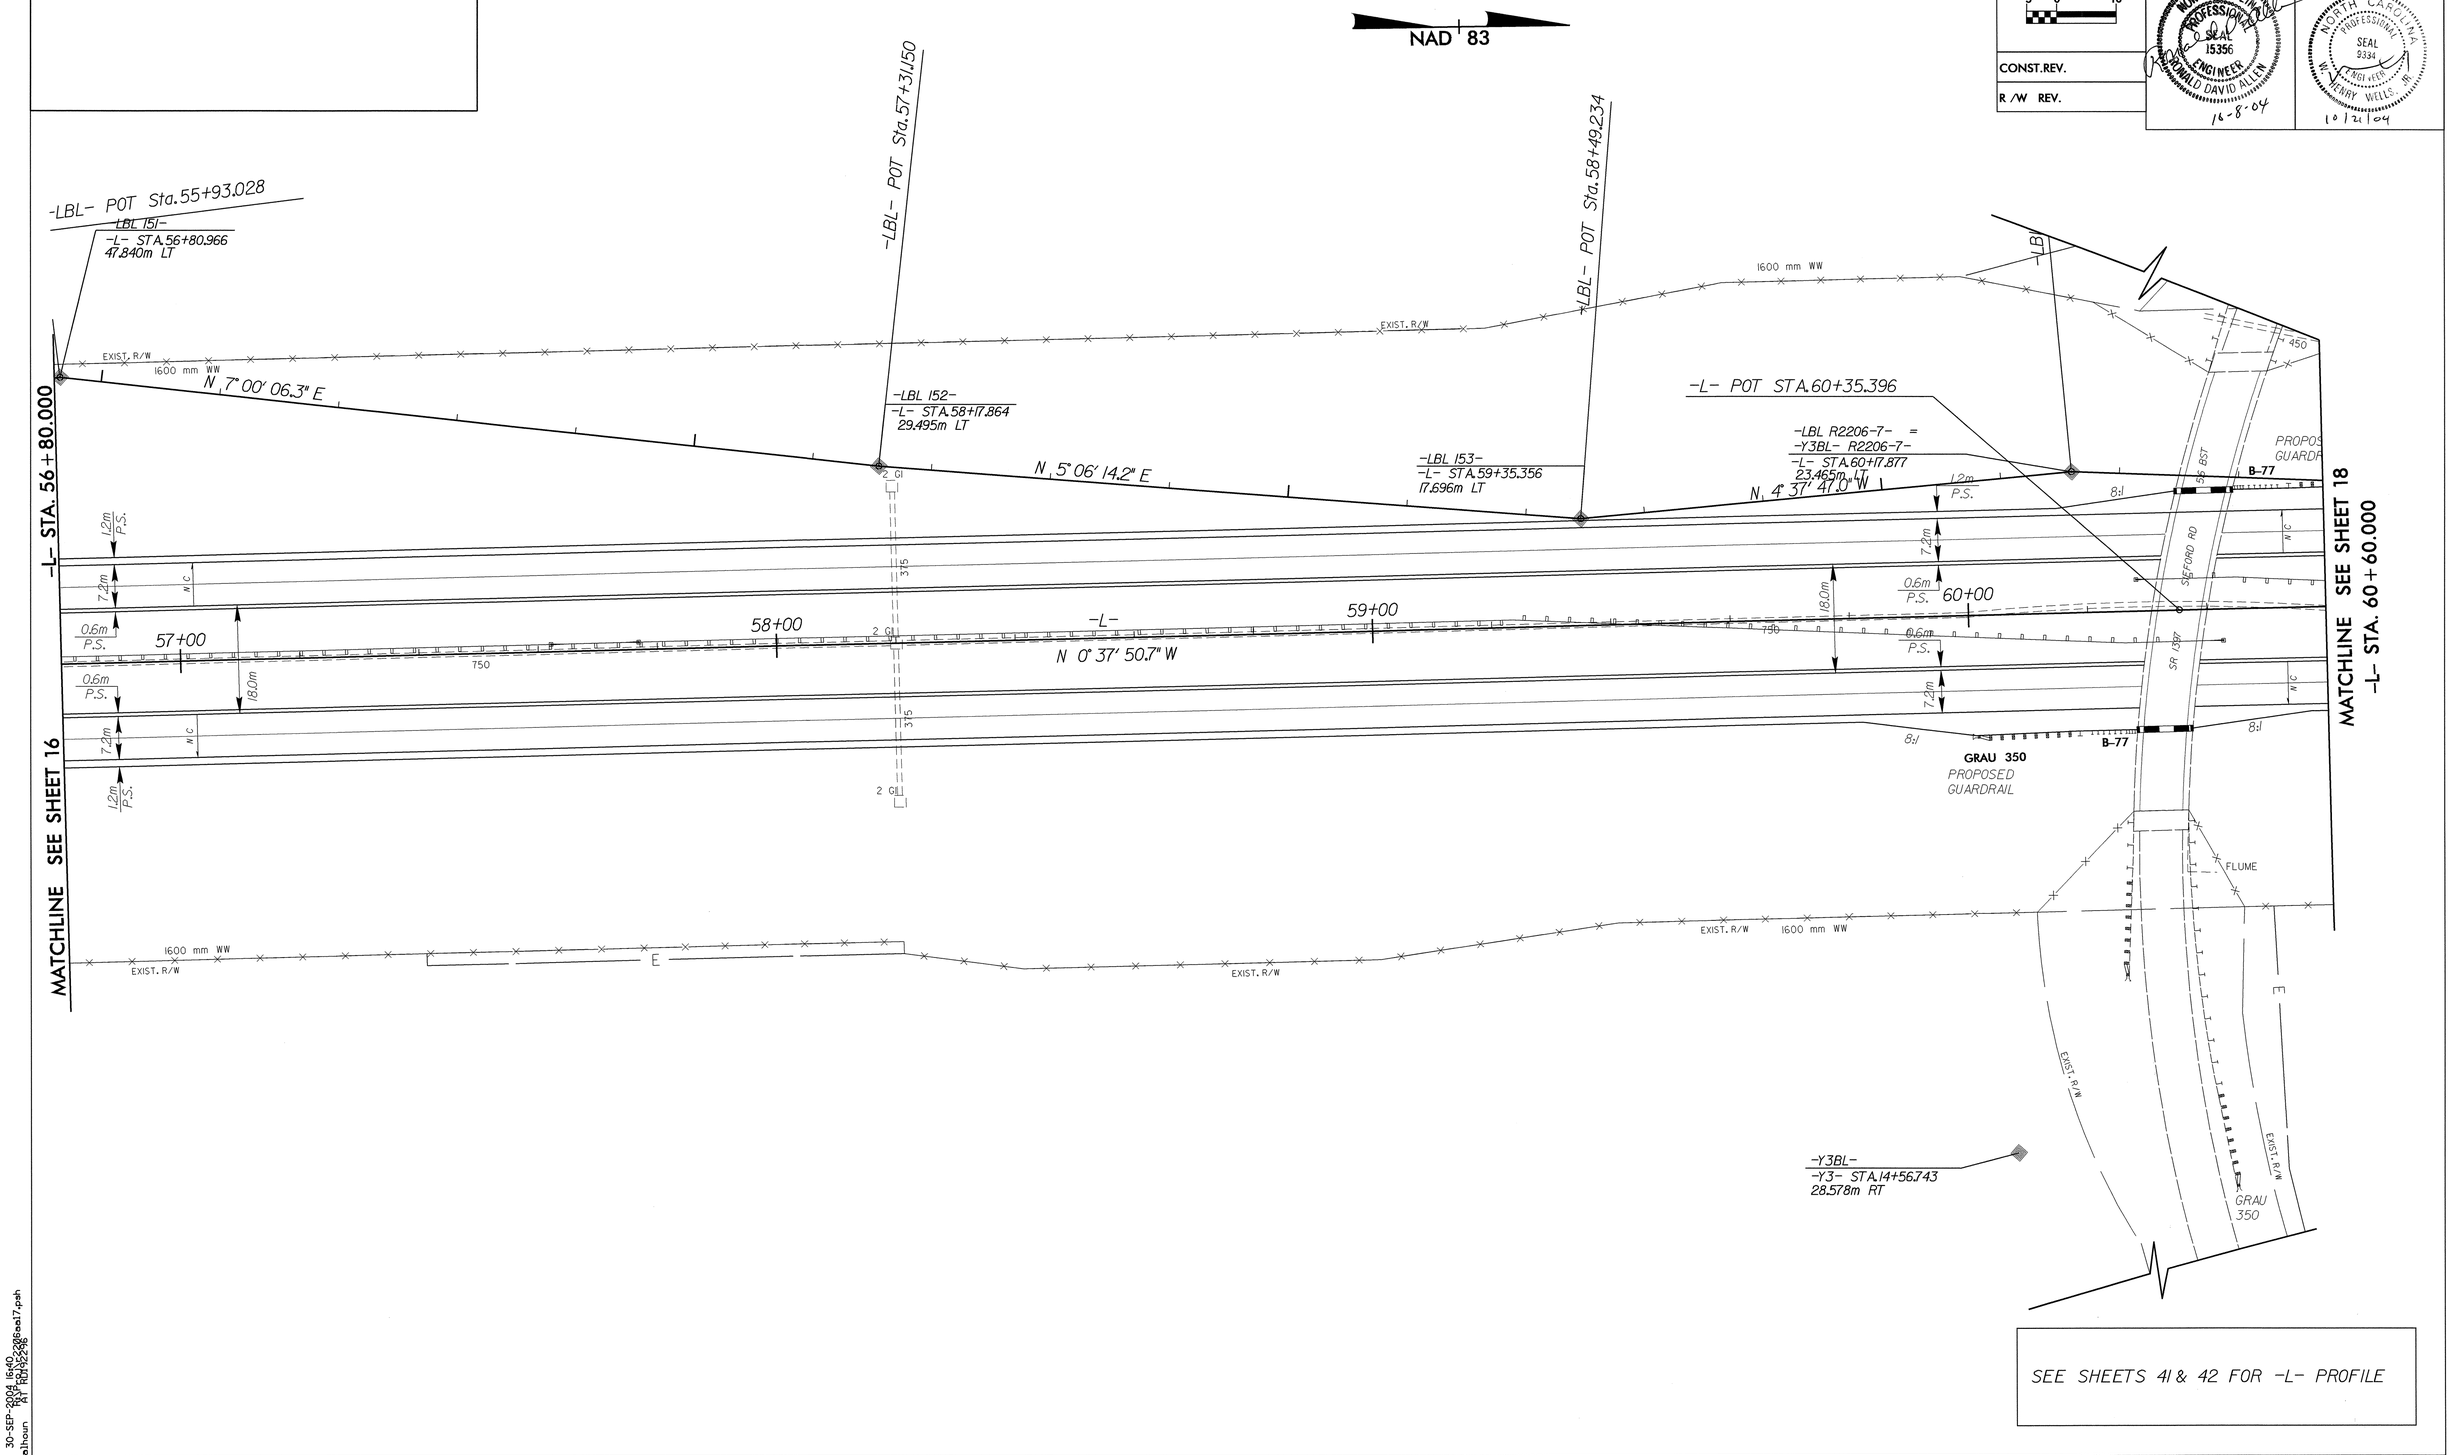

SEE SHEETS 41 & 42 FOR -L- PROFILE

30-SEP-2004 16:40
SECalhoun RD192296
RD192296

RD192296 Thursday September 30 2004 psh17 SECalhoun rd-09oce34