PROJECT REFERENCE NO.	SHEET NO.	
14CR.10381.2	1 of 10	
STATE PROJECT	F.A.PROJECT NO.	DESCRIPTION
14CR.10381.2		
14CR.20381.2		
14CR.303817.1		

GRAHAM COUNTY
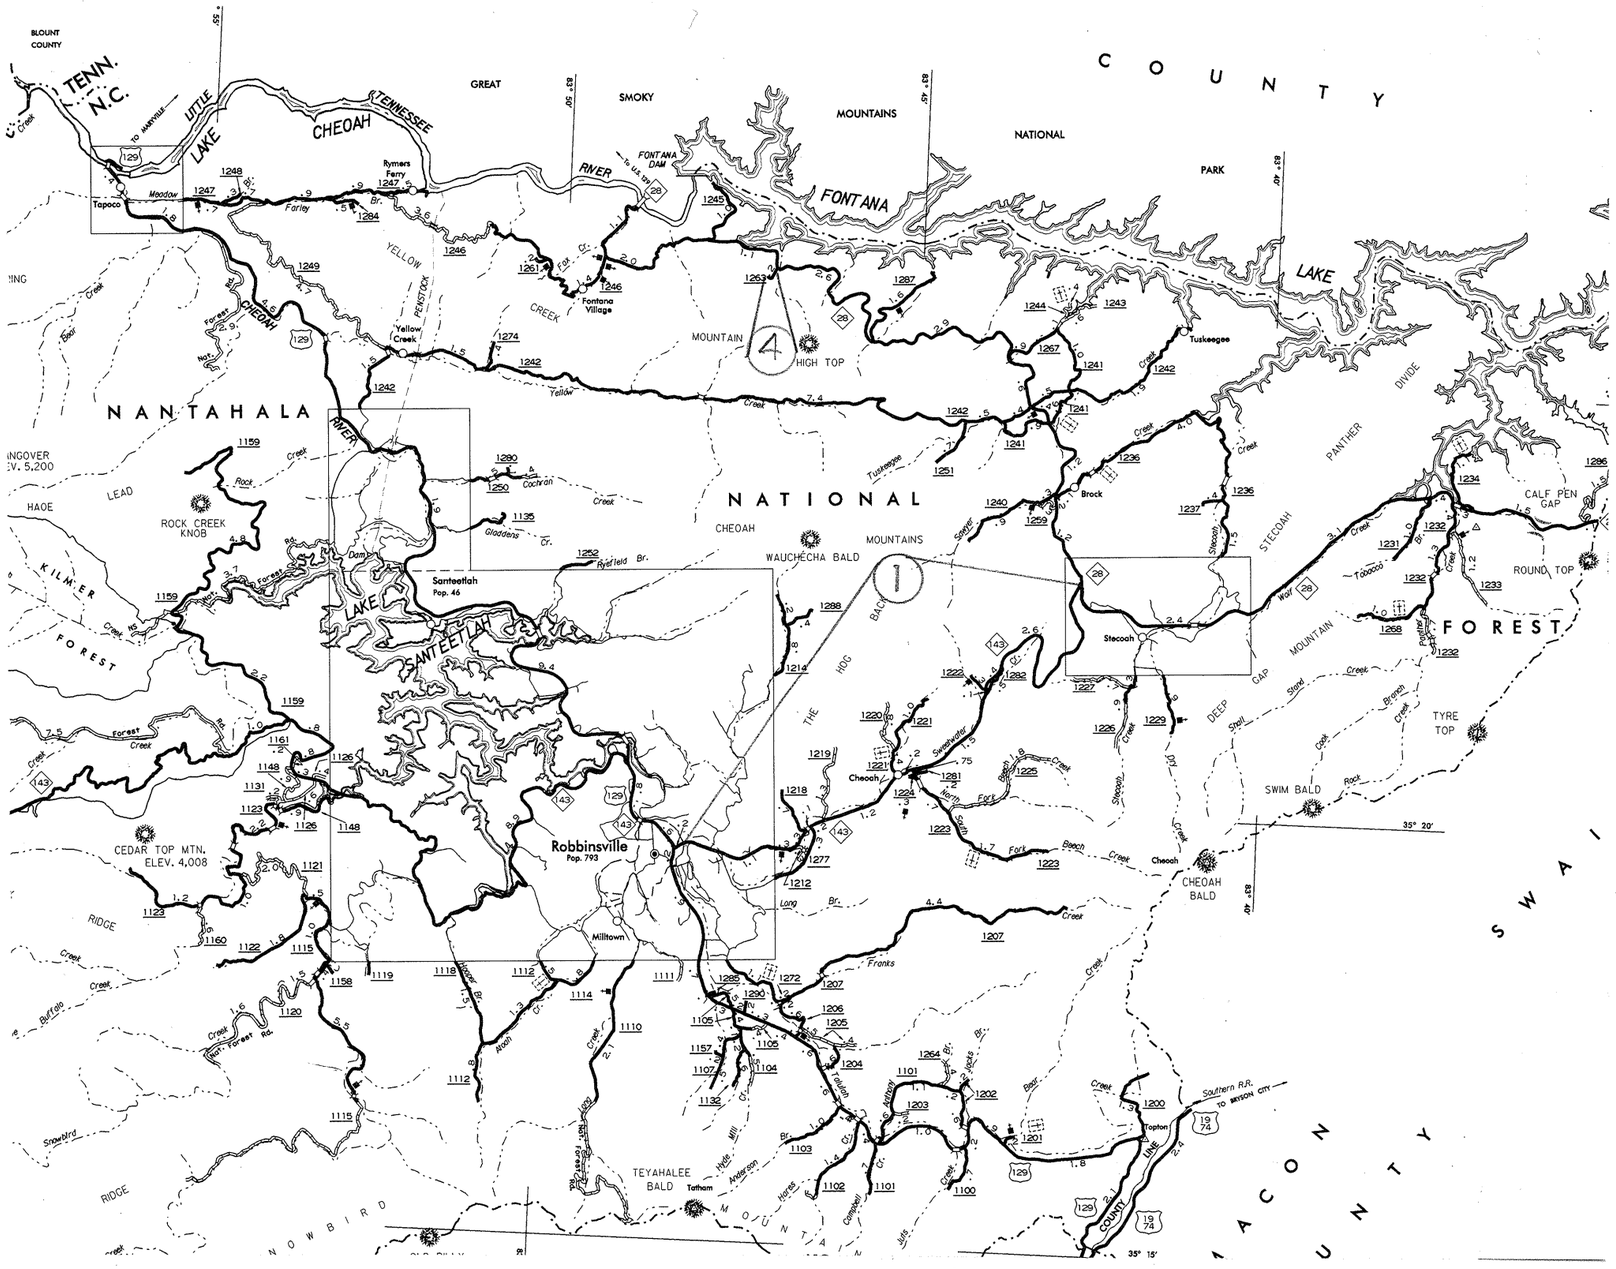
NORTH CAROLINA