STATE PROJECT NO.	SHEET NO.	TOTAL SHEETS
8.2970601	4	26

PROFILE
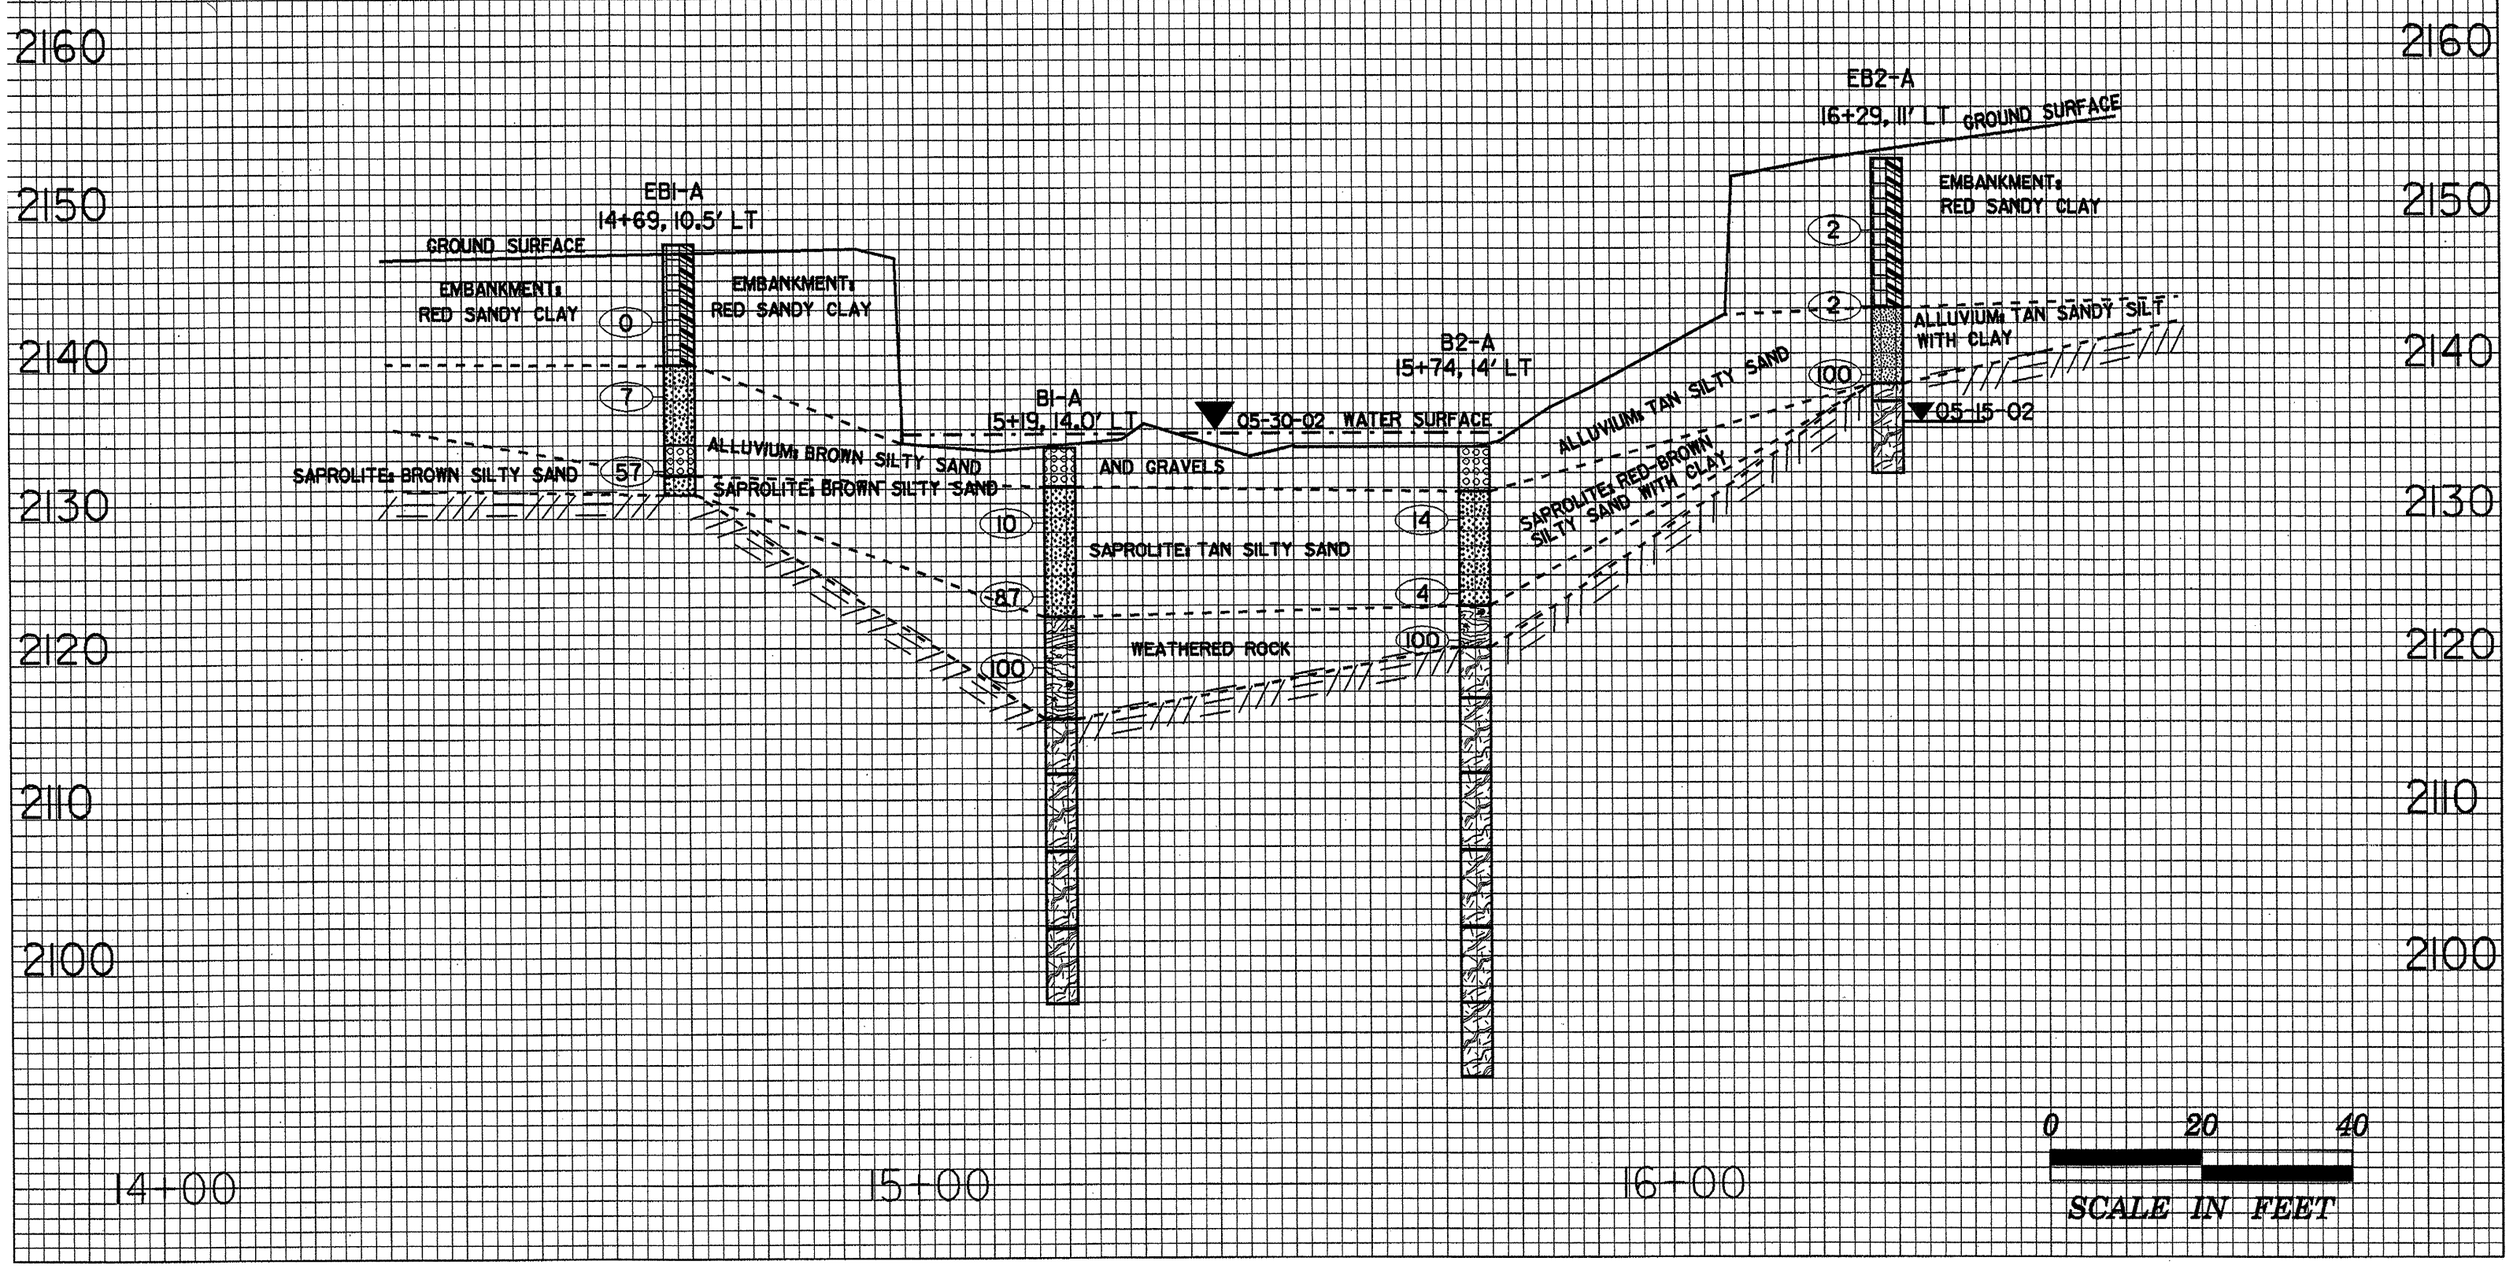
THRU EB1-A AND EB2-A BORINGS