METRIC	PROJ. REFERENCE NO.	SHEET NO.
	B-2583	TCP-6

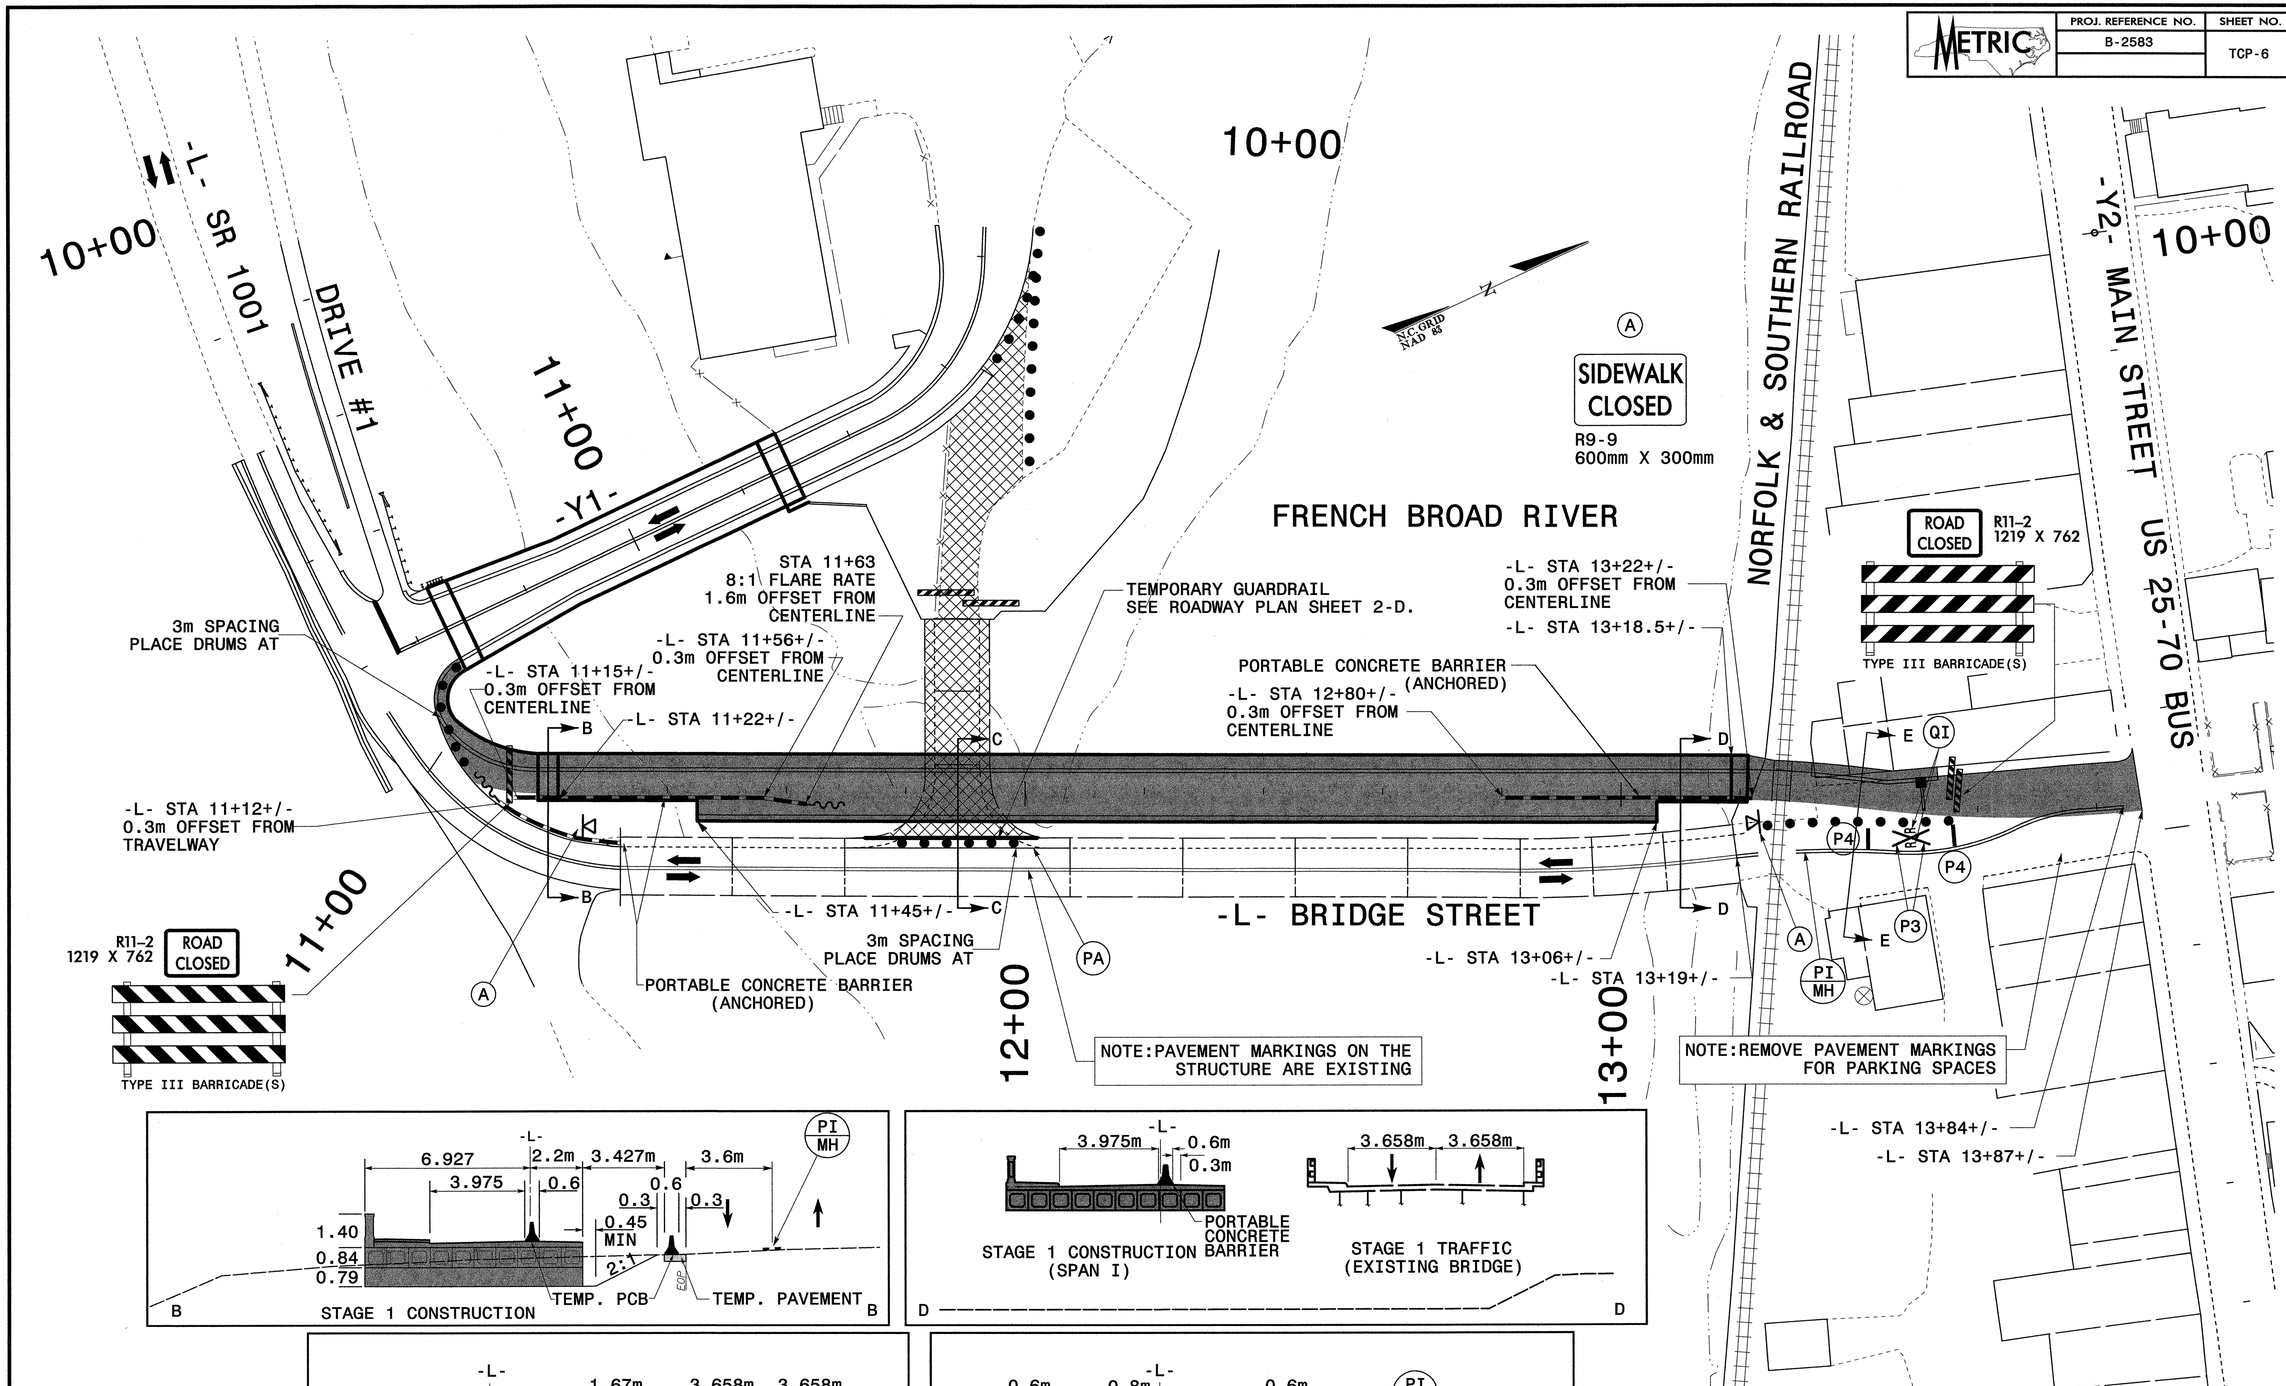

SEE TCP-1A FOR TEMPORARY PAVEMENT MARKING SCHEDULE

APPROVED: Kevin W. Bisby DATE: 10/26/04

SEAL

NORTH CAROLINA PROFESSIONAL SEAL 21047 ENGINEER KEVIN W. BISBY

PHASE II

SCALE:	NONE
DATE:	9/2004
DWG. BY:	JTD
DESIGN BY:	JTD
REVIEWED BY:	KWB

REVISIONS

CADD FILE:

MULKEY
ENGINEERS & CONSULTANTS
PO Box 33127
Raleigh, N.C. 27636
(919) 851-1912
(919) 851-1918 (FAX)
WWW.MULKEYINC.COM

10/25/2004 04:02:27 PM G:\project\97\97239\B-2583\PROJ\TrafficControl\P2A.psh