STATE	PROJECT NO.	SHEET NO.	TOTAL SHEETS
N.C.	WBS 39546.3.2	2	4
F.A. PROJECT NO.			

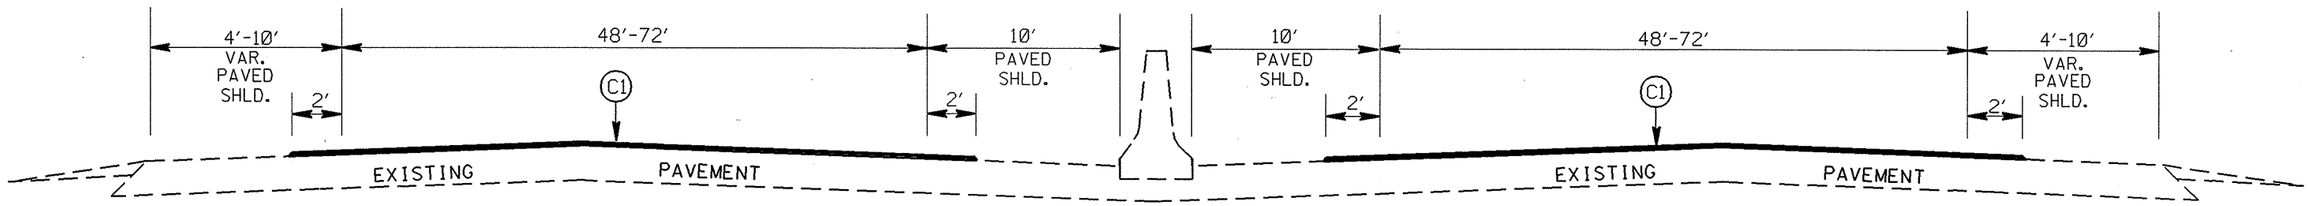

TYPICAL SECTION NO.1

PAVEMENT SCHEDULE	
C1	UTLTRATHIN HOT MIX ASPHALT COURSE, TYPE B AT AN AVERAGE RATE OF 70 LBS. PER SQ. YD.

I-85 REHAB. (WBS 39546.3.1) FROM 3125' SOUTH OF STATESVILLE AVE. TO THE PAVEMENT JOINT FOR PROJECT NO. 8.1675103

SCALE	-NA-
DATE	10/04
DWG. BY	TWB
DESIGN BY	
APPROVED	MPM

REVISIONS	

10-NOV-2004 12:23
M:\engr_roadway\Projects\Elevation 10\Working Area\wbs39546.3.1 wtypdet.dgn
Manifold: AT_052101