PROJECT NO.	SHEET NO	TOTAL SHEETS
39546.3.2	1	4

VICINITY MAP
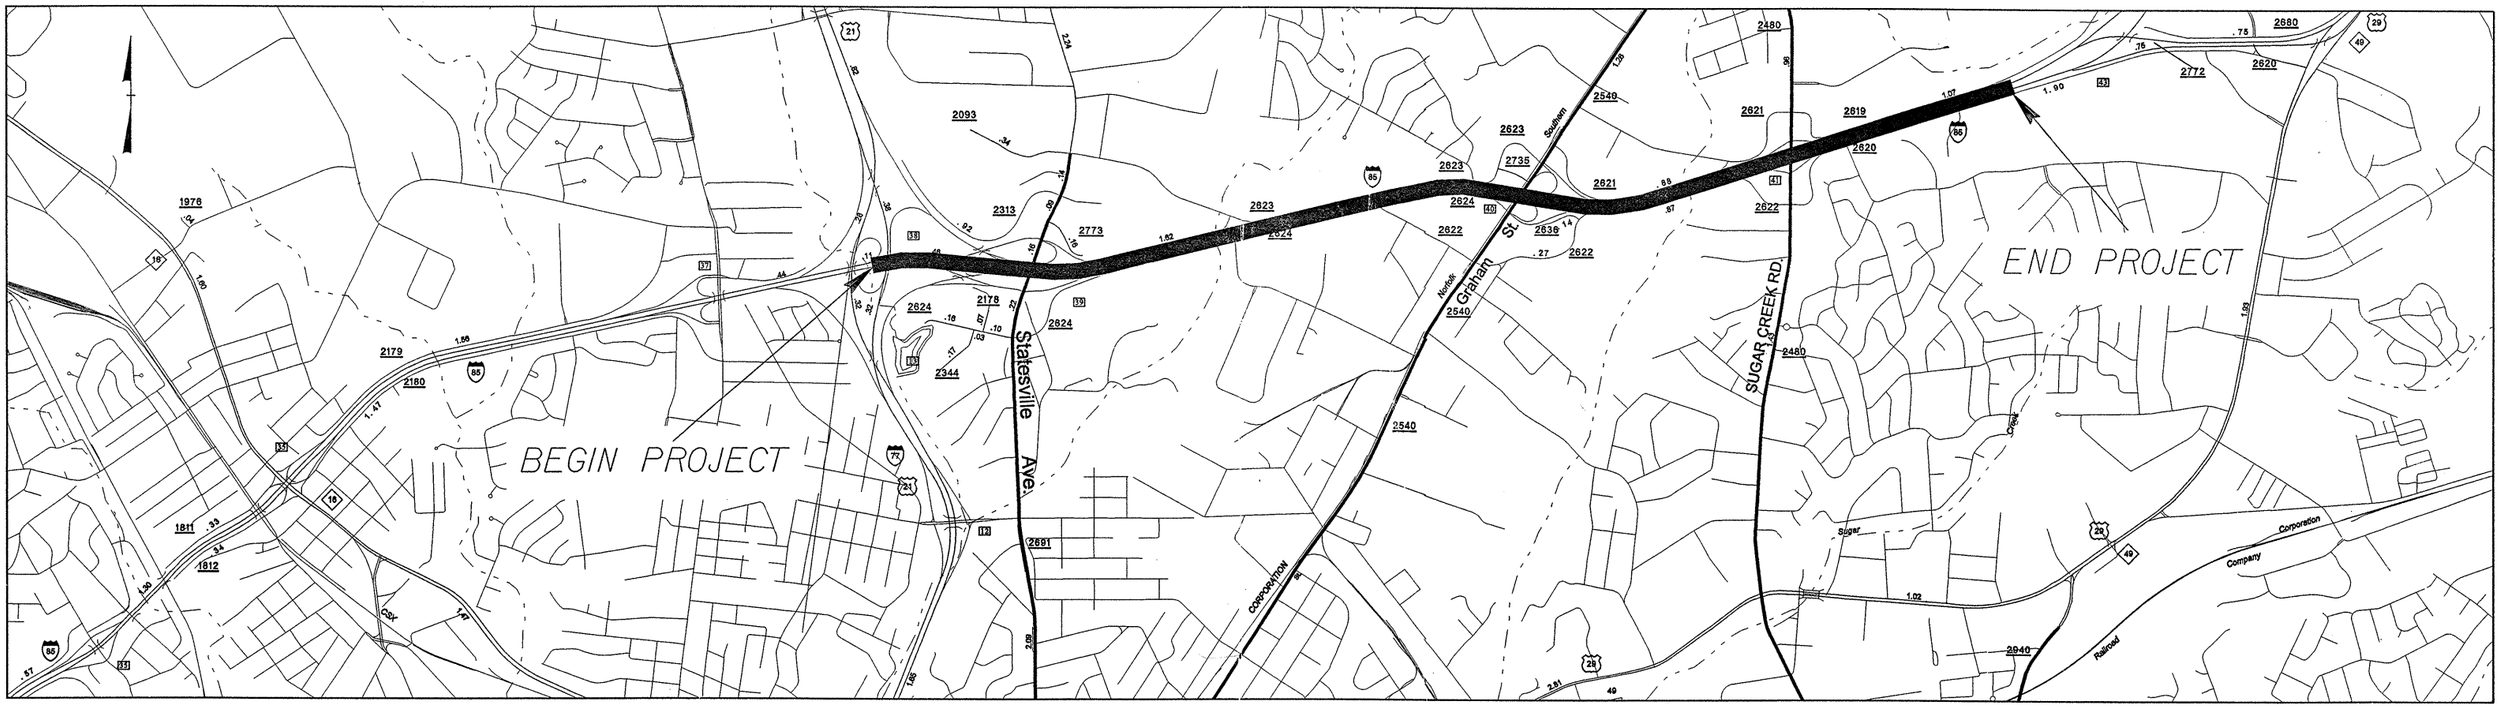
I-85 FROM 3125' SOUTH OF STATESVILLE AVE. TO THE PAVEMENT JOINT FOR PROJECT NO. 8.1675103 (I-3803A)
(WBS 39546.3.1)