WBS ELEMENT	SHEET NO.
36966	D-1

MAP #3

IMPROVEMENT OF DRAINAGE ALONG US 1 BETWEEN DOGWOOD DRIVE & PEACH AVENUE

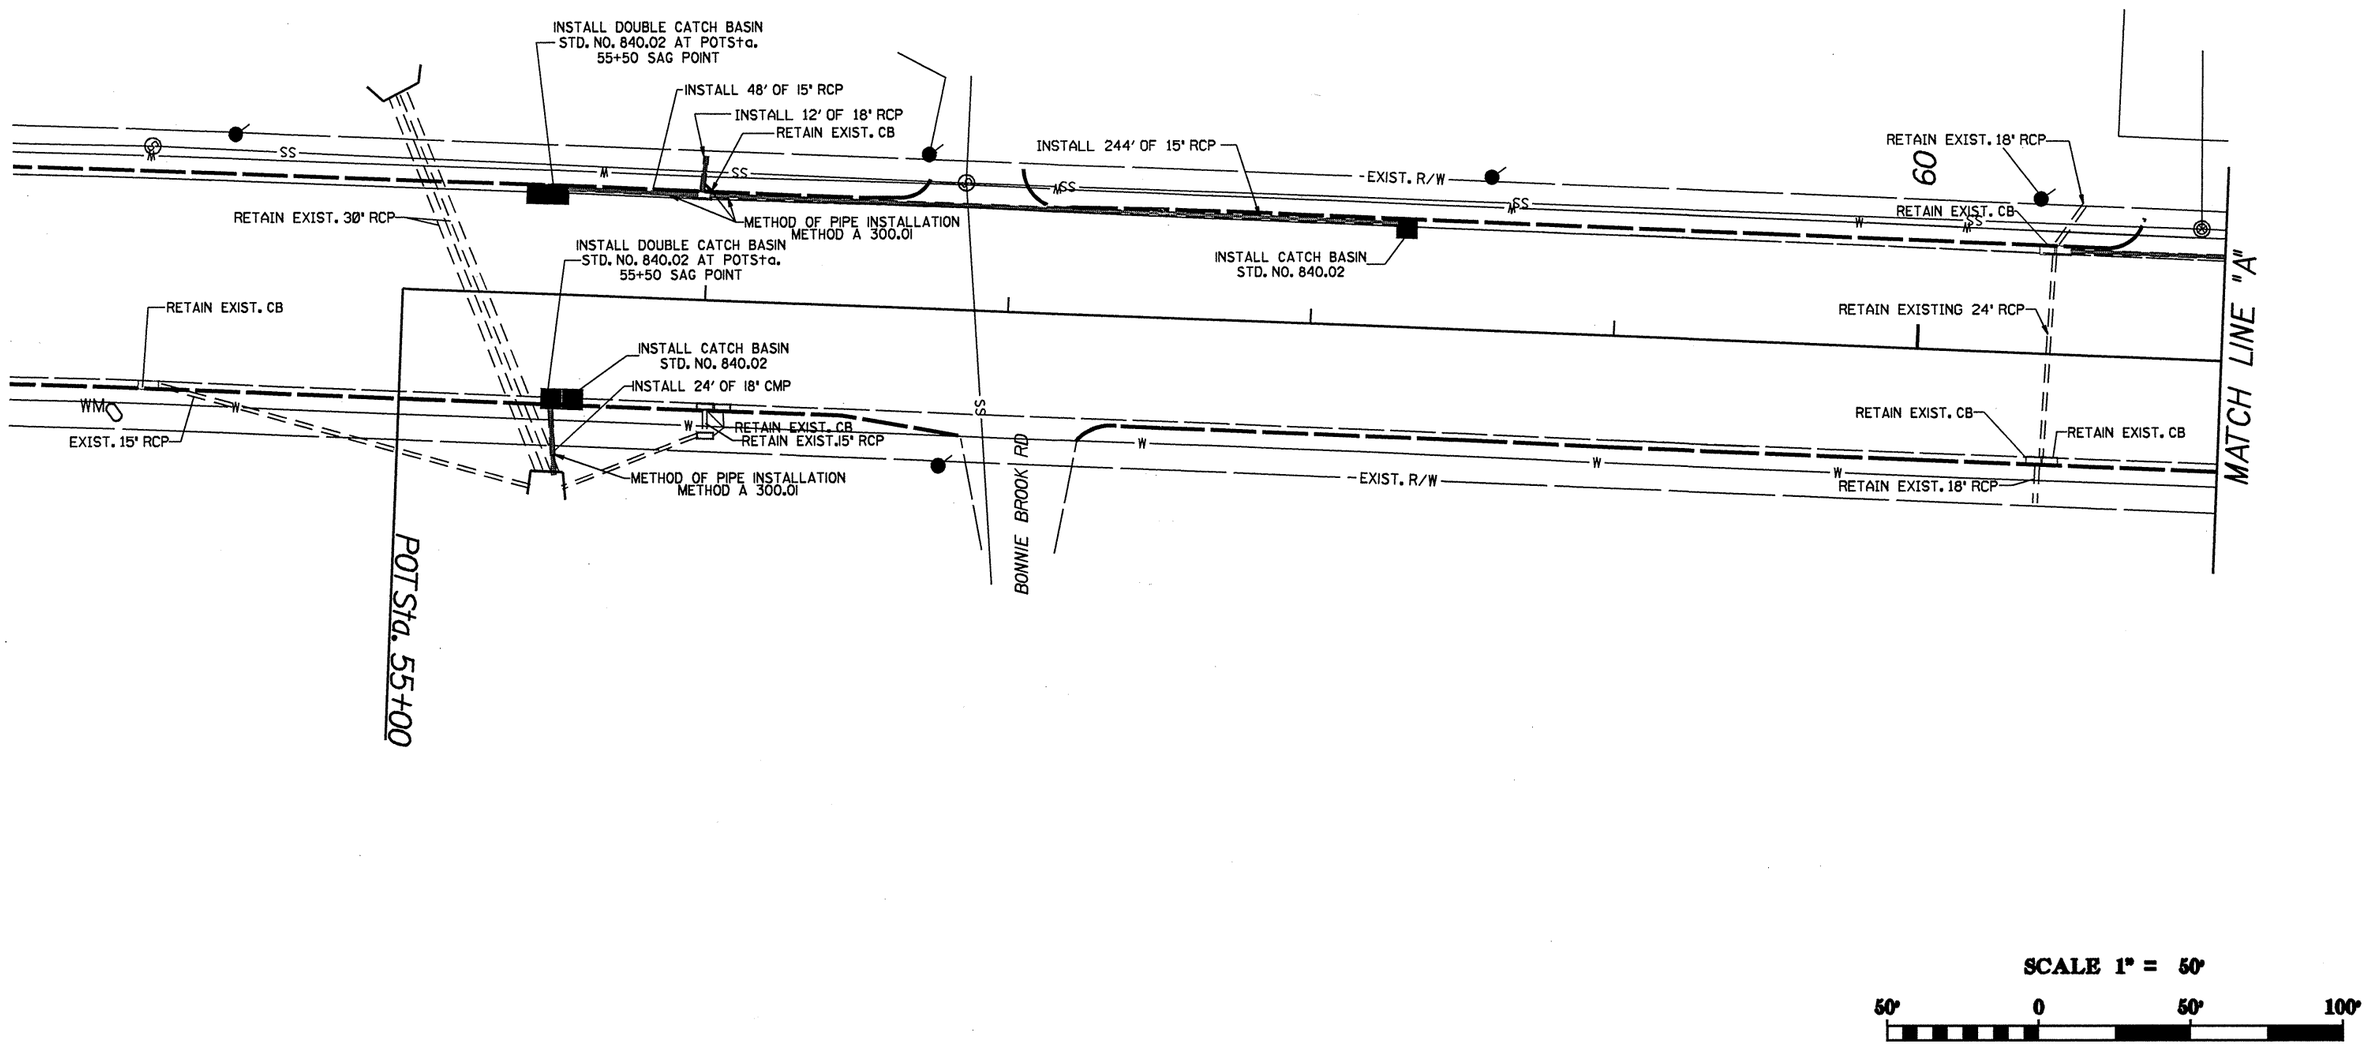

22-SEP-2004 09:37
DIENCMAMMA06012R_us1#us1_pah.dgn
tadmin