PROJ. REFERENCE NO.	SHEET NO.
R-2514A	PM-4

METRIC

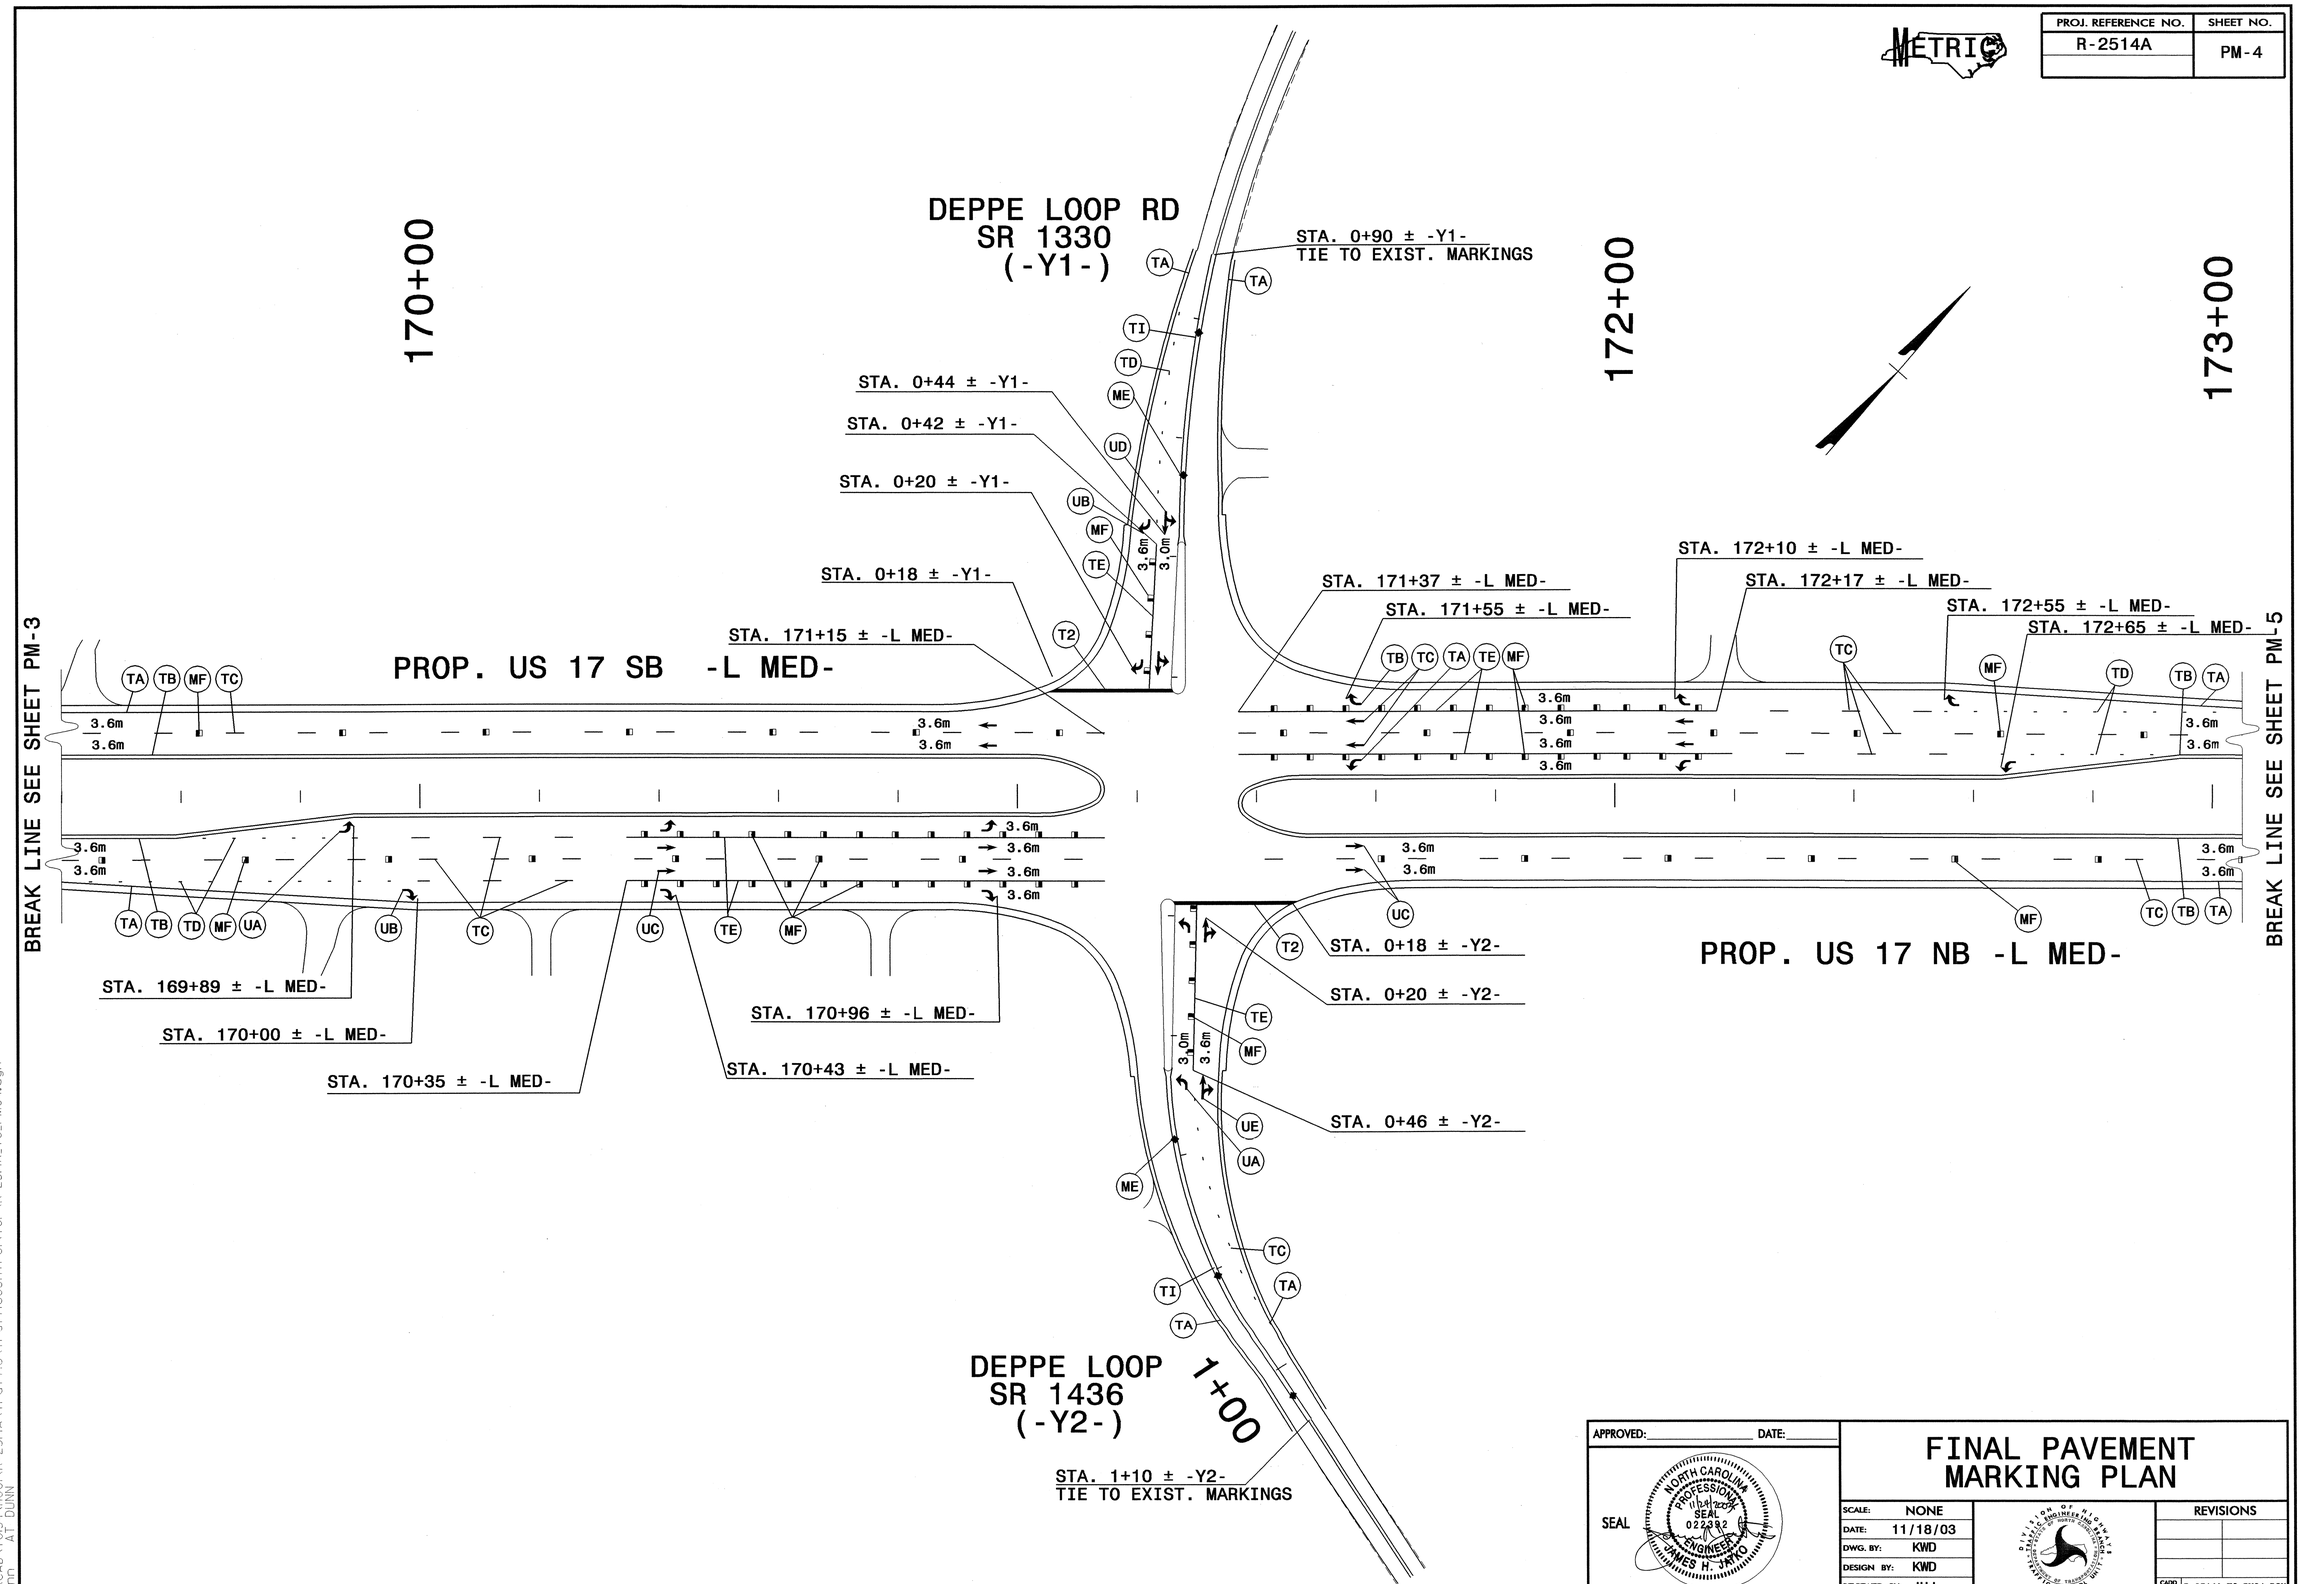

APPROVED: _____ DATE: _____

SEAL

NORTH CAROLINA PROFESSIONAL SEAL 022382 ENGINEER JAMES H. JAYKO, III

FINAL PAVEMENT MARKING PLAN

SCALE:	NONE
DATE:	11/18/03
DWG. BY:	KWD
DESIGN BY:	KWD
REVIEWED BY:	JHJ

DIVISION OF HIGHWAYS ENGINEERING BRANCH TRAFFIC ENGINEERING UNIT TRAFFIC CONTROL

REVISIONS

CADD FILE R-2514A TC PM04.DGN

23-NOV-2003 20:18
q:\CAD\7054\H001\R-2514A\Traffic\TrafficControl\TCP\R-2514A_TC_PM04.dgn
dunn AT DUNN