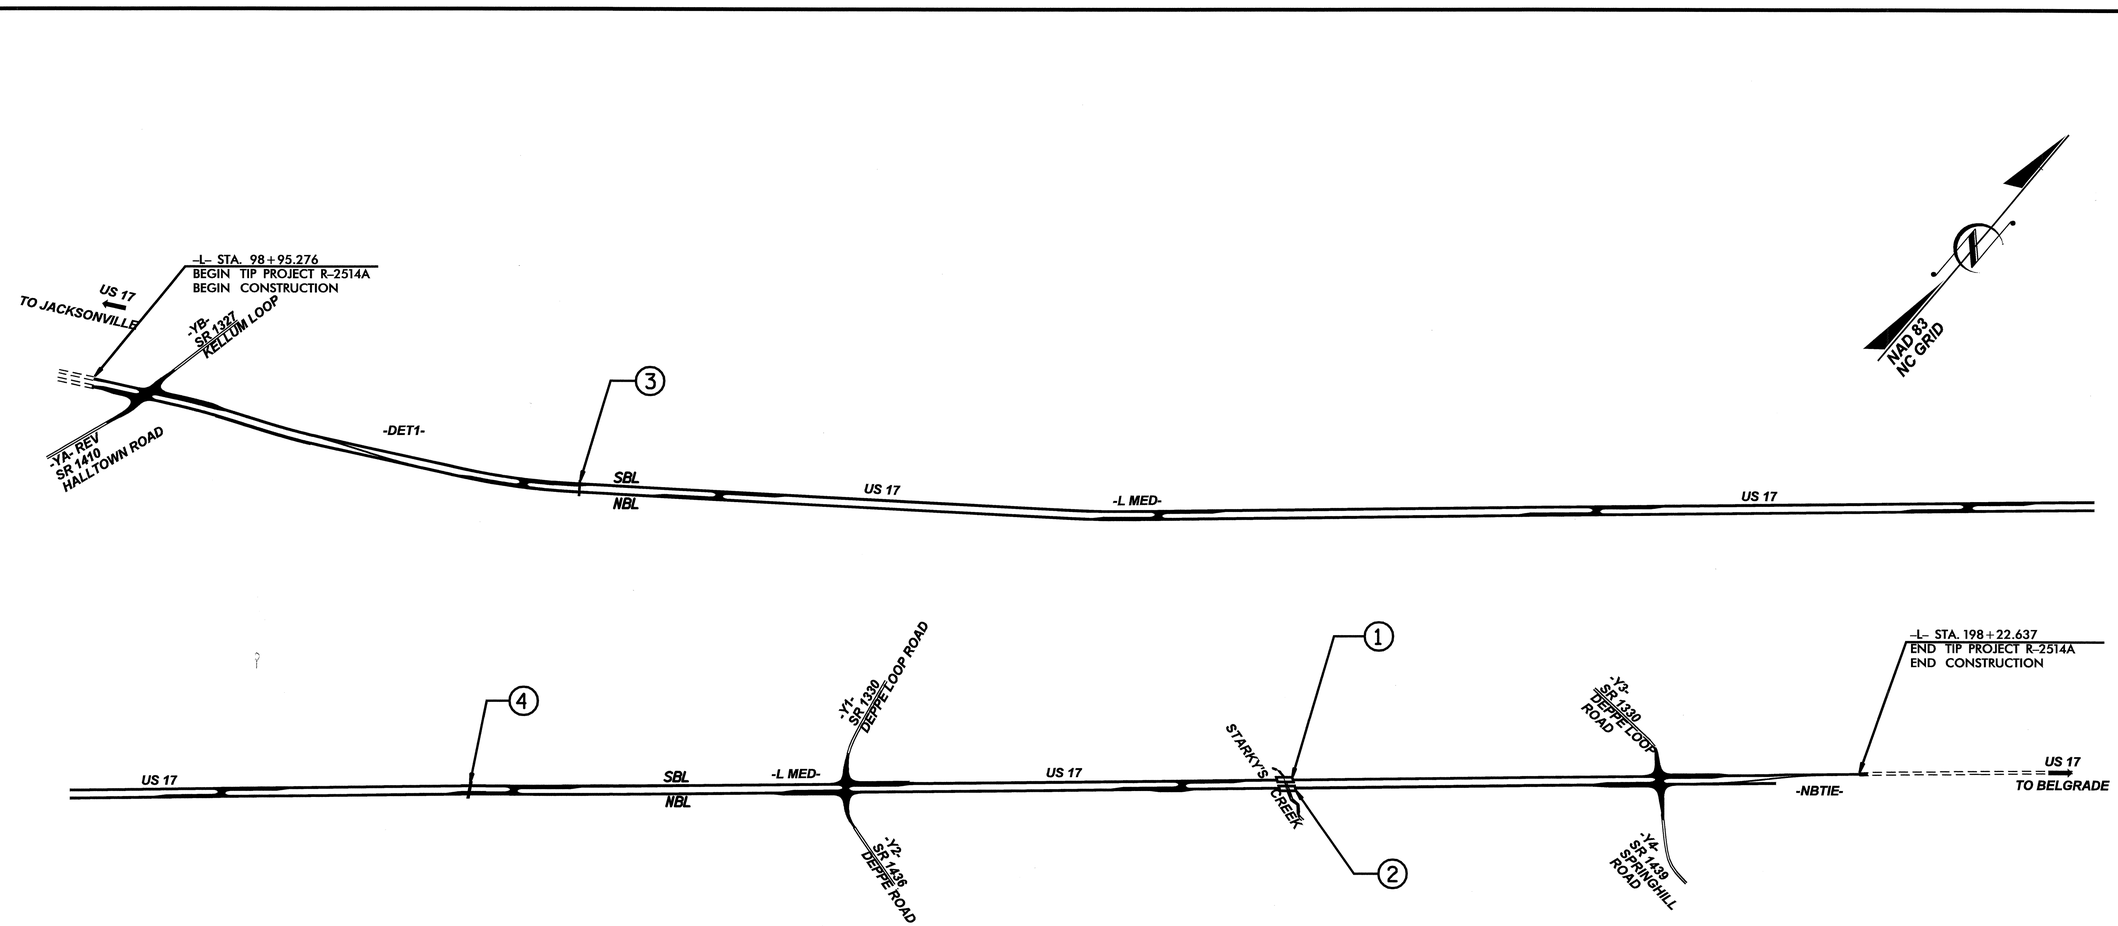

INDEX			
STR. NO.	STATION	DESCRIPTION	SHEETS
①	182+87.400-L-MED. (LEFT LANE)	3 SPAN CORED SLAB OVER STARKY'S CREEK	S-1 THRU S-23
②	182+87.400-L-MED. (RIGHT LANE)	3 SPAN CORED SLAB OVER STARKY'S CREEK	S-24 THRU S-46
③	112+07.700-L-MED.	SINGLE 2.1m X 2.1m RCBC	C-1 THRU C-4
④	161+33.500-L-MED.	DOUBLE 2.1m X 1.8m RCBC	C-5 THRU C-9

PROJECT NO. R-2514A

ONSLOW COUNTY

STATION:

STATE OF NORTH CAROLINA
DEPARTMENT OF TRANSPORTATION
RALEIGH

STRUCTURE INDEX

REVISIONS					
NO.	BY:	DATE:	NO.	BY:	DATE:
1			3		
2			4		

DRAWN BY : G.M.Patterson DATE : 3-24-04
CHECKED BY : B.D.KLAPPENBACH DATE : 3-24-04

6/24/99

27-JUL-2004 15:24
$$$$$$$$$$$$$$$$$$$$DGN$$$$$$$$$$$$$$$$$$$$
bklappenbach