ROADWAY DESIGN BY:
TAYLOR• WISEMAN & TAYLOR
ENGINEERS • SURVEYORS •PLANNERS
G.P.S. • SUBSURFACE UTILITY ENGINEERING
3500 REGENCY PARKWAY, SUITE H, CARY, N.C. 27511
TELEPHONE NO. (919)297-0085 FAX NO. (919)297-0090

METRIC

5 0 10

CONST. REV.	
R /W REV.	

PROJECT REFERENCE NO.	SHEET NO.
R-2514A	29
R /W SHEET NO.	

ROADWAY DESIGN ENGINEER

NORTH CAROLINA PROFESSIONAL SEAL 022892 ENGINEER JAMES N. VATKO

HYDRAULICS ENGINEER

NORTH CAROLINA PROFESSIONAL SEAL 19775 ENGINEER RAY V. LOVINGOOD

23 Jul 04

HYDRAULIC DESIGN:

TRANSYSTEMS CORPORATION 4917 Waters Edge Drive, Suite 235 Raleigh, NC 27606 (919) 233-8125

BRIDGE SKETCH

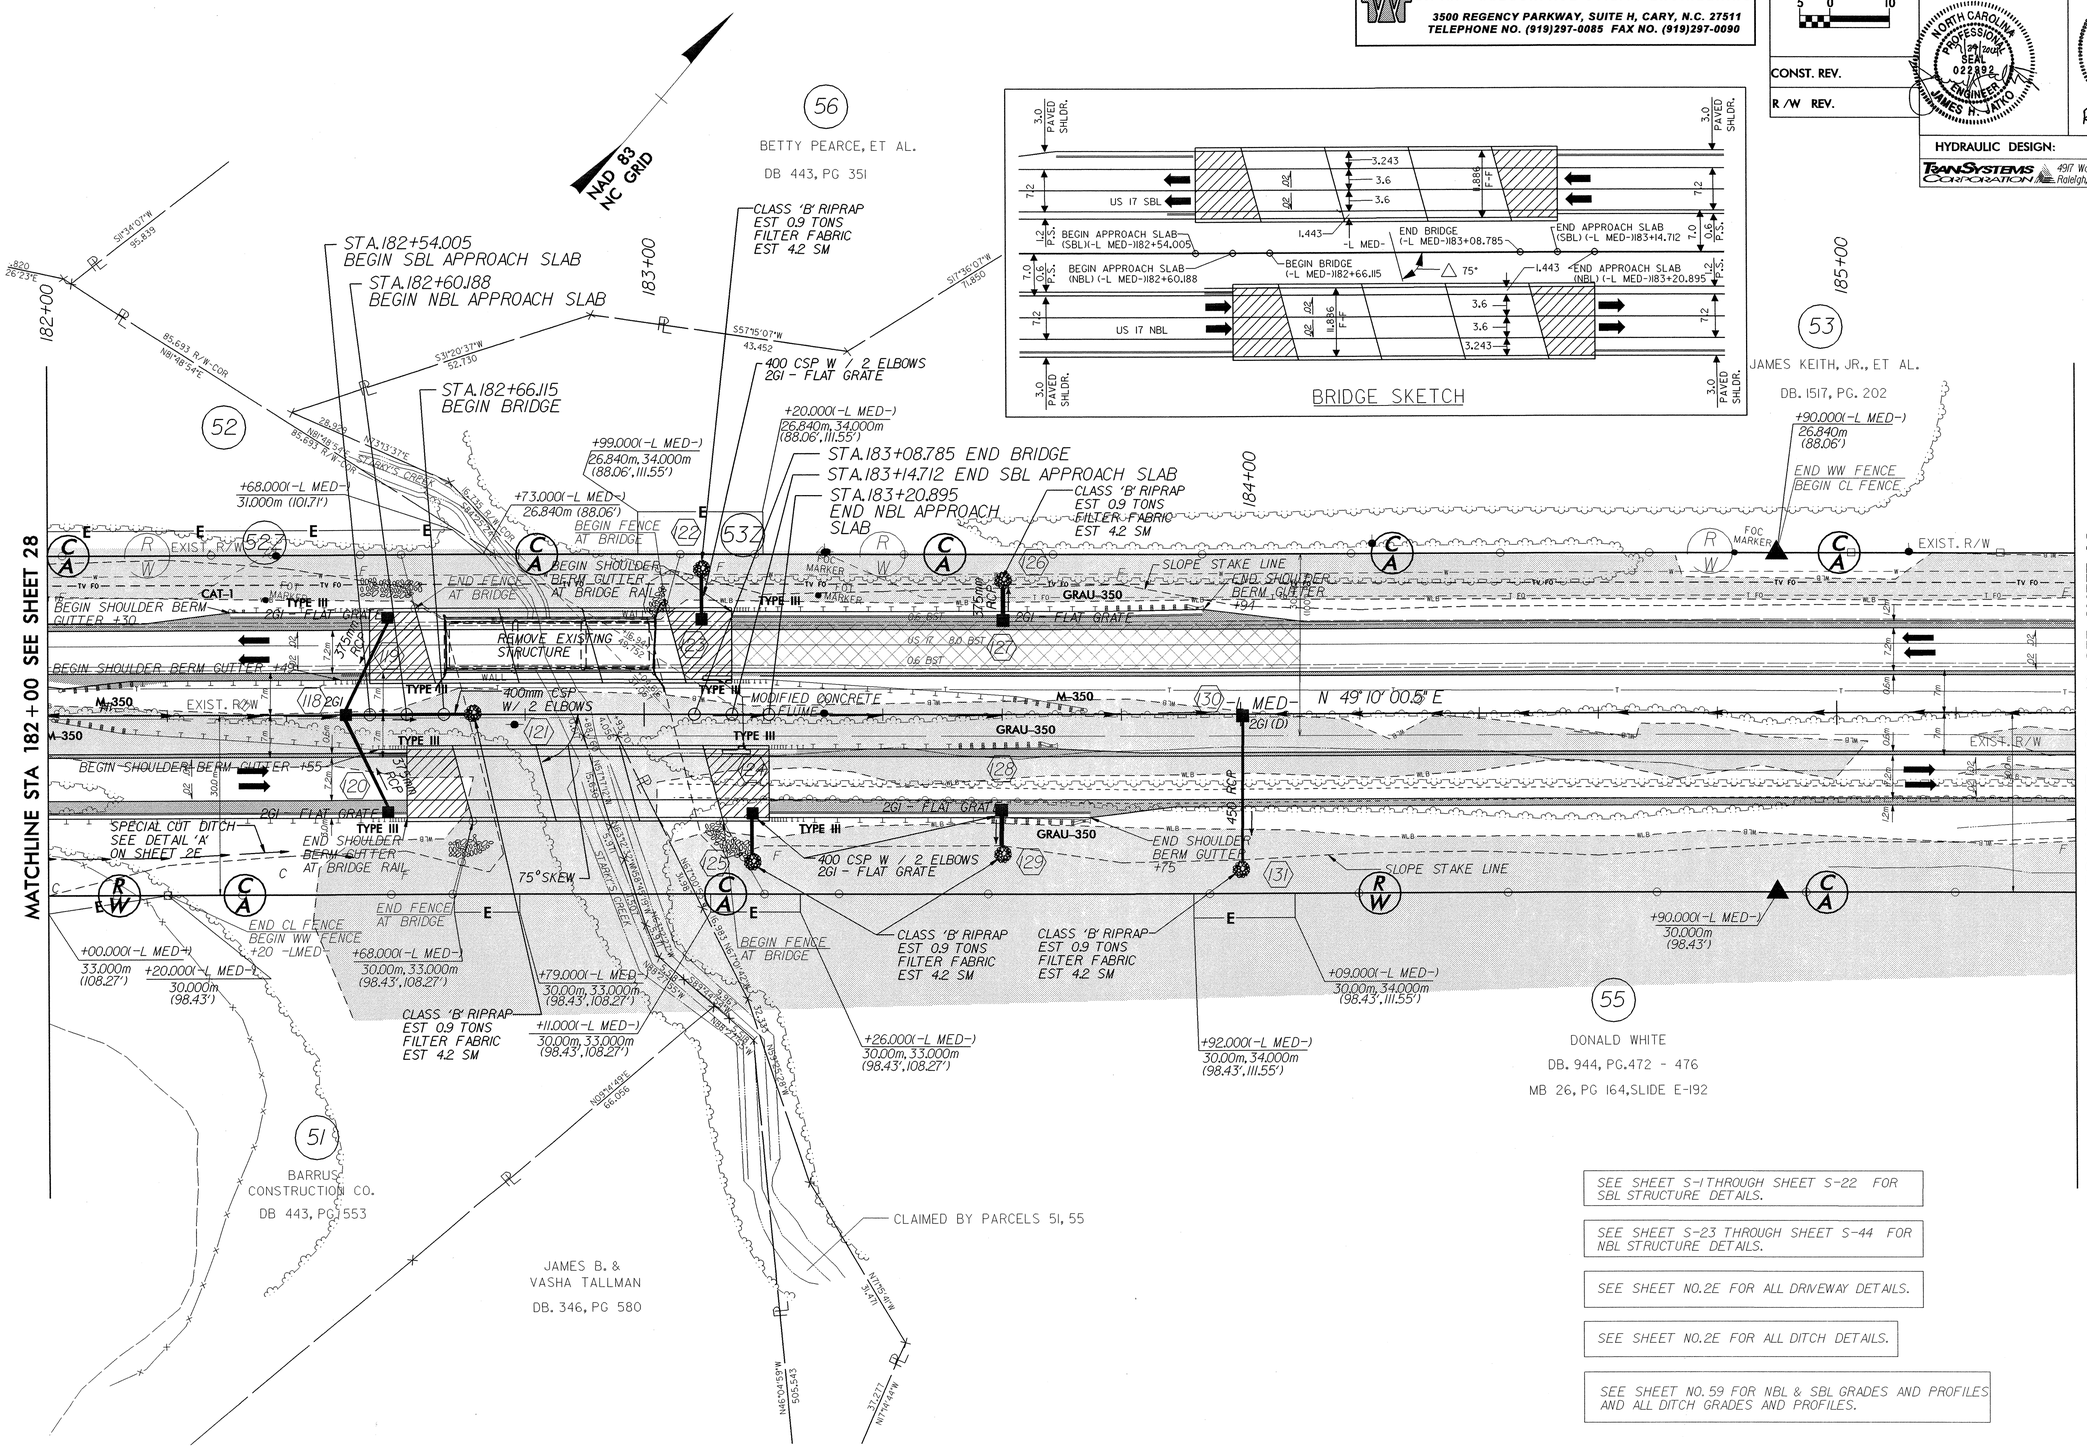

SEE SHEET S-1 THROUGH SHEET S-22 FOR SBL STRUCTURE DETAILS.

SEE SHEET S-23 THROUGH SHEET S-44 FOR NBL STRUCTURE DETAILS.

SEE SHEET NO.2E FOR ALL DRIVEWAY DETAILS.

SEE SHEET NO.2E FOR ALL DITCH DETAILS.

SEE SHEET NO. 59 FOR NBL & SBL GRADES AND PROFILES AND ALL DITCH GRADES AND PROFILES.

6-10-04
25-JUL-2004 10:25
C:\Projects\R-2514A_RDY\Roadway\R-2514A_RDY_PSH_29.dgn
dunn
AT DUNN