ROADWAY DESIGN BY:

TAYLOR• WISEMAN & TAYLOR

ENGINEERS • SURVEYORS • PLANNERS
G.P.S. • SUBSURFACE UTILITY ENGINEERING

3500 REGENCY PARKWAY, SUITE H, CARY, N.C. 27511
TELEPHONE NO. (919)297-0085 FAX NO. (919)297-0090

METRIC

5 0 10

CONST. REV.

R/W REV.

PROJECT REFERENCE NO.	SHEET NO.
R-2514A	28
R/W SHEET NO.	

ROADWAY DESIGN ENGINEER: NORTH CAROLINA PROFESSIONAL SEAL 022392 ENGINEER JAMES H. JATKO 10/10/03

HYDRAULICS ENGINEER: NORTH CAROLINA PROFESSIONAL SEAL 19775 ENGINEER RAY D. LOVINGGOOD 13 Oct 03

HYDRAULIC DESIGN:

TRANSYSTEMS CORPORATION 4917 Waters Edge Drive, Suite 235 Raleigh, NC 27606 (919) 233-8125

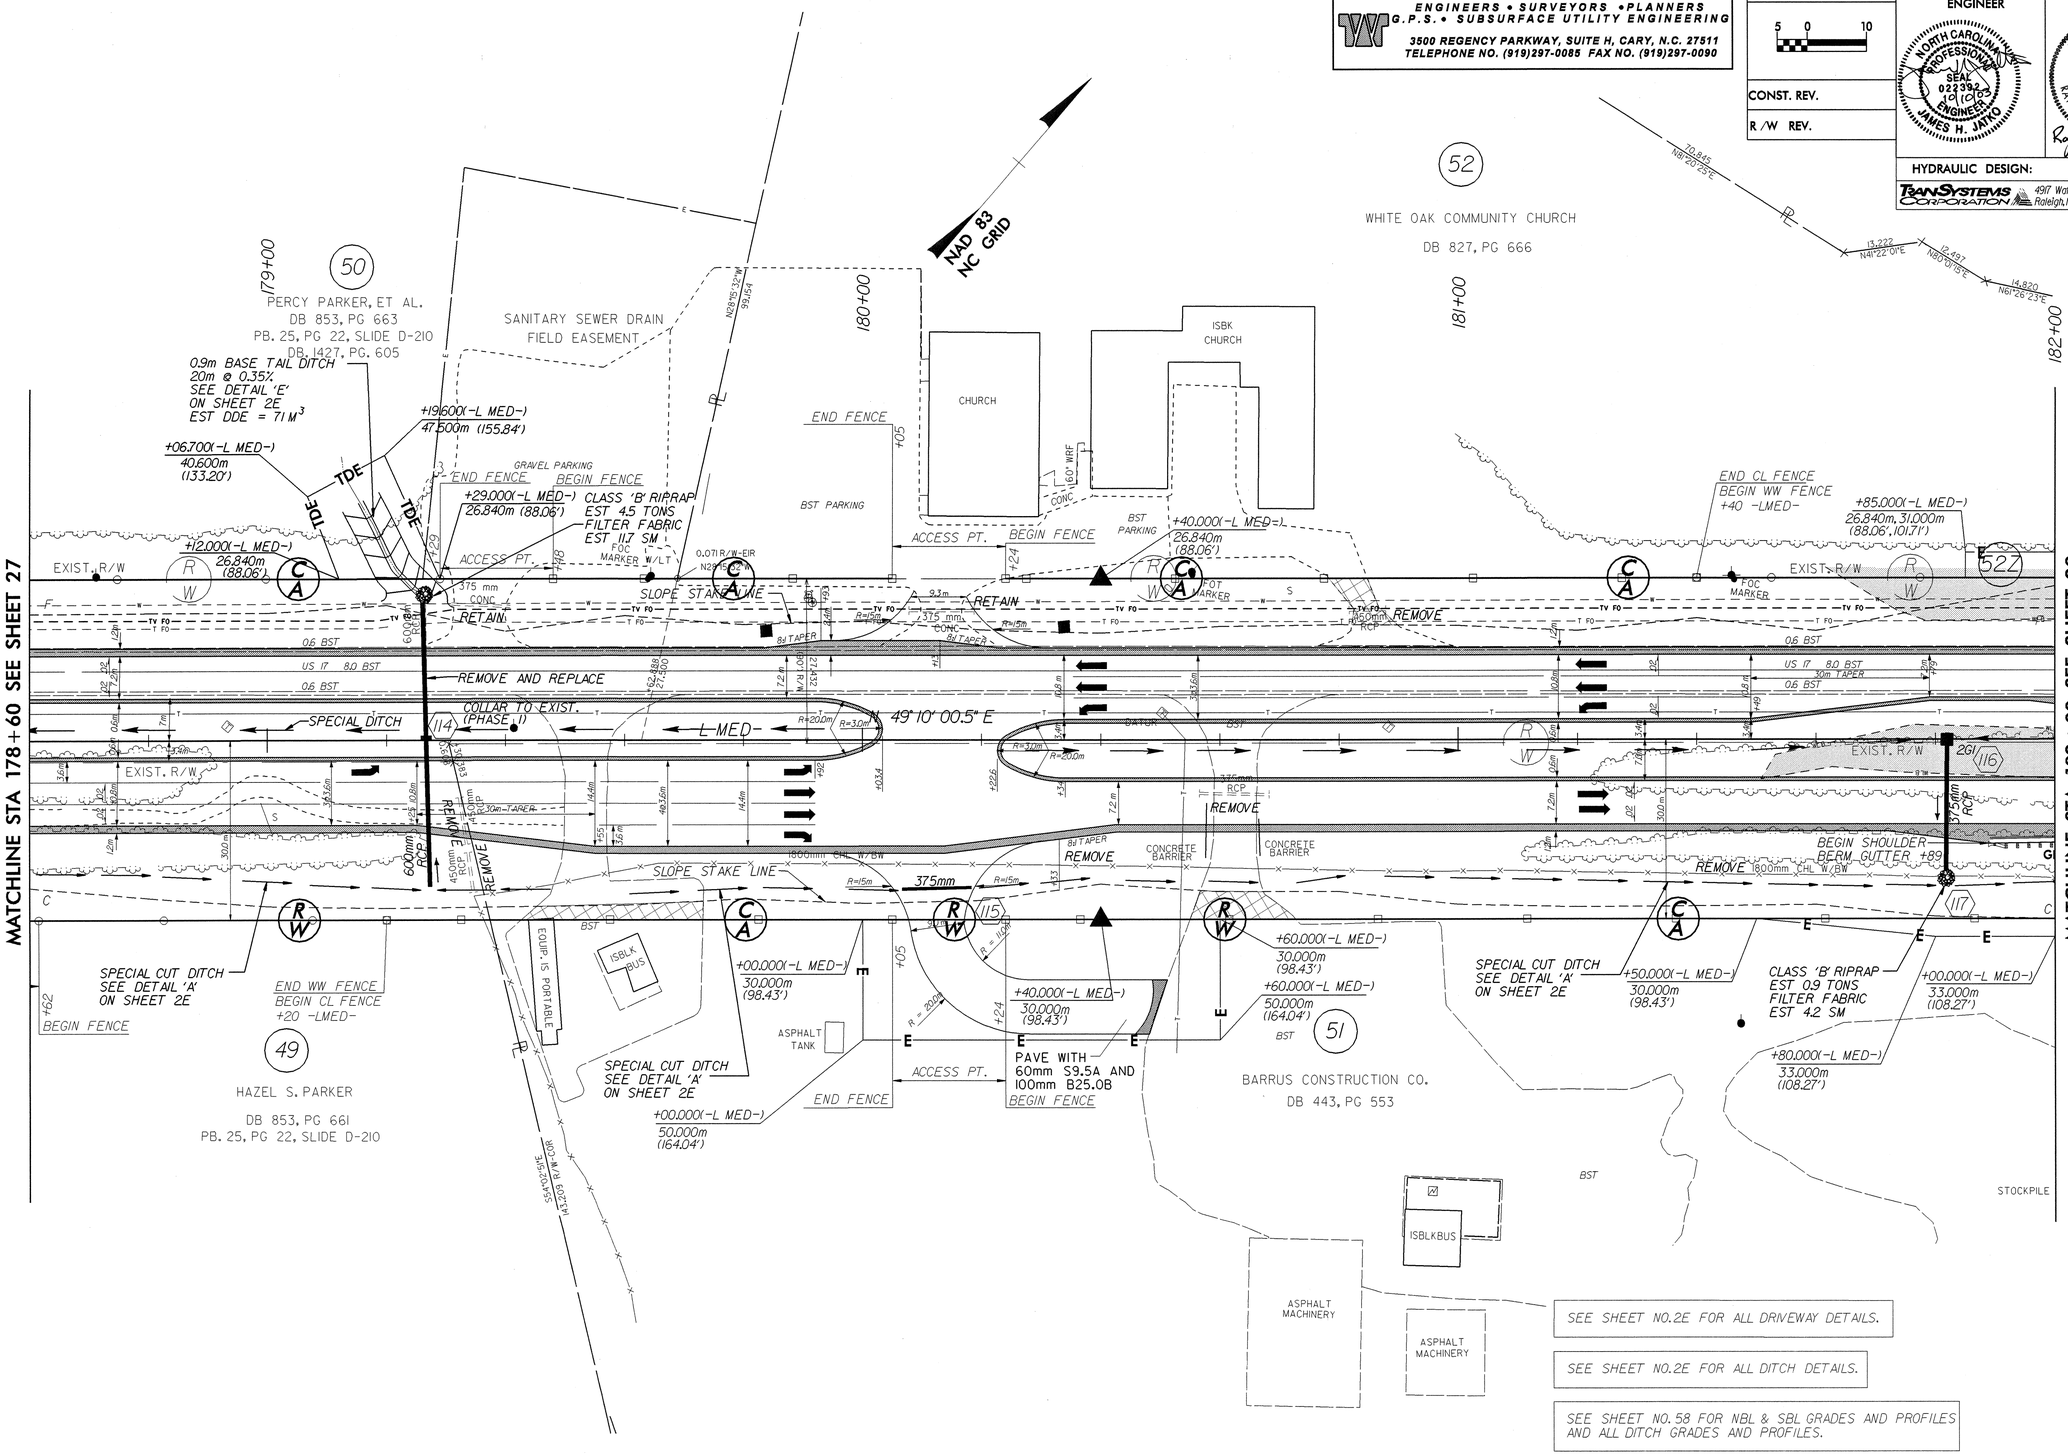

SEE SHEET NO.2E FOR ALL DRIVEWAY DETAILS.

SEE SHEET NO.2E FOR ALL DITCH DETAILS.

SEE SHEET NO. 58 FOR NBL & SBL GRADES AND PROFILES AND ALL DITCH GRADES AND PROFILES.

10-OCT-2003 09:32
CAD\70154\H001\R-2514A\Roadway\R-2514A_RDY_PSH_28.dgn
williamsm AT WILLIAMSM