ROADWAY DESIGN BY:
TAYLOR• WISEMAN & TAYLOR
ENGINEERS • SURVEYORS •PLANNERS
G.P.S.• SUBSURFACE UTILITY ENGINEERING
3500 REGENCY PARKWAY, SUITE H, CARY, N.C. 27511
TELEPHONE NO. (919)297-0085 FAX NO. (919)297-0090

METRIC
5 0 10

CONST. REV.
R /W REV.

PROJECT REFERENCE NO.	SHEET NO.
R-2514A	27
R /W SHEET NO.	

ROADWAY DESIGN ENGINEER
NORTH CAROLINA PROFESSIONAL SEAL 022392 ENGINEER JAMES H. JATKO
16 JAN 04

HYDRAULICS ENGINEER
NORTH CAROLINA PROFESSIONAL SEAL 19778 ENGINEER RAY D. LOVINGGOOD
16 JAN 04

HYDRAULIC DESIGN:
TRANSYSTEMS CORPORATION 4917 Waters Edge Drive, Suite 235 Raleigh, NC 27606 (919) 233-8125

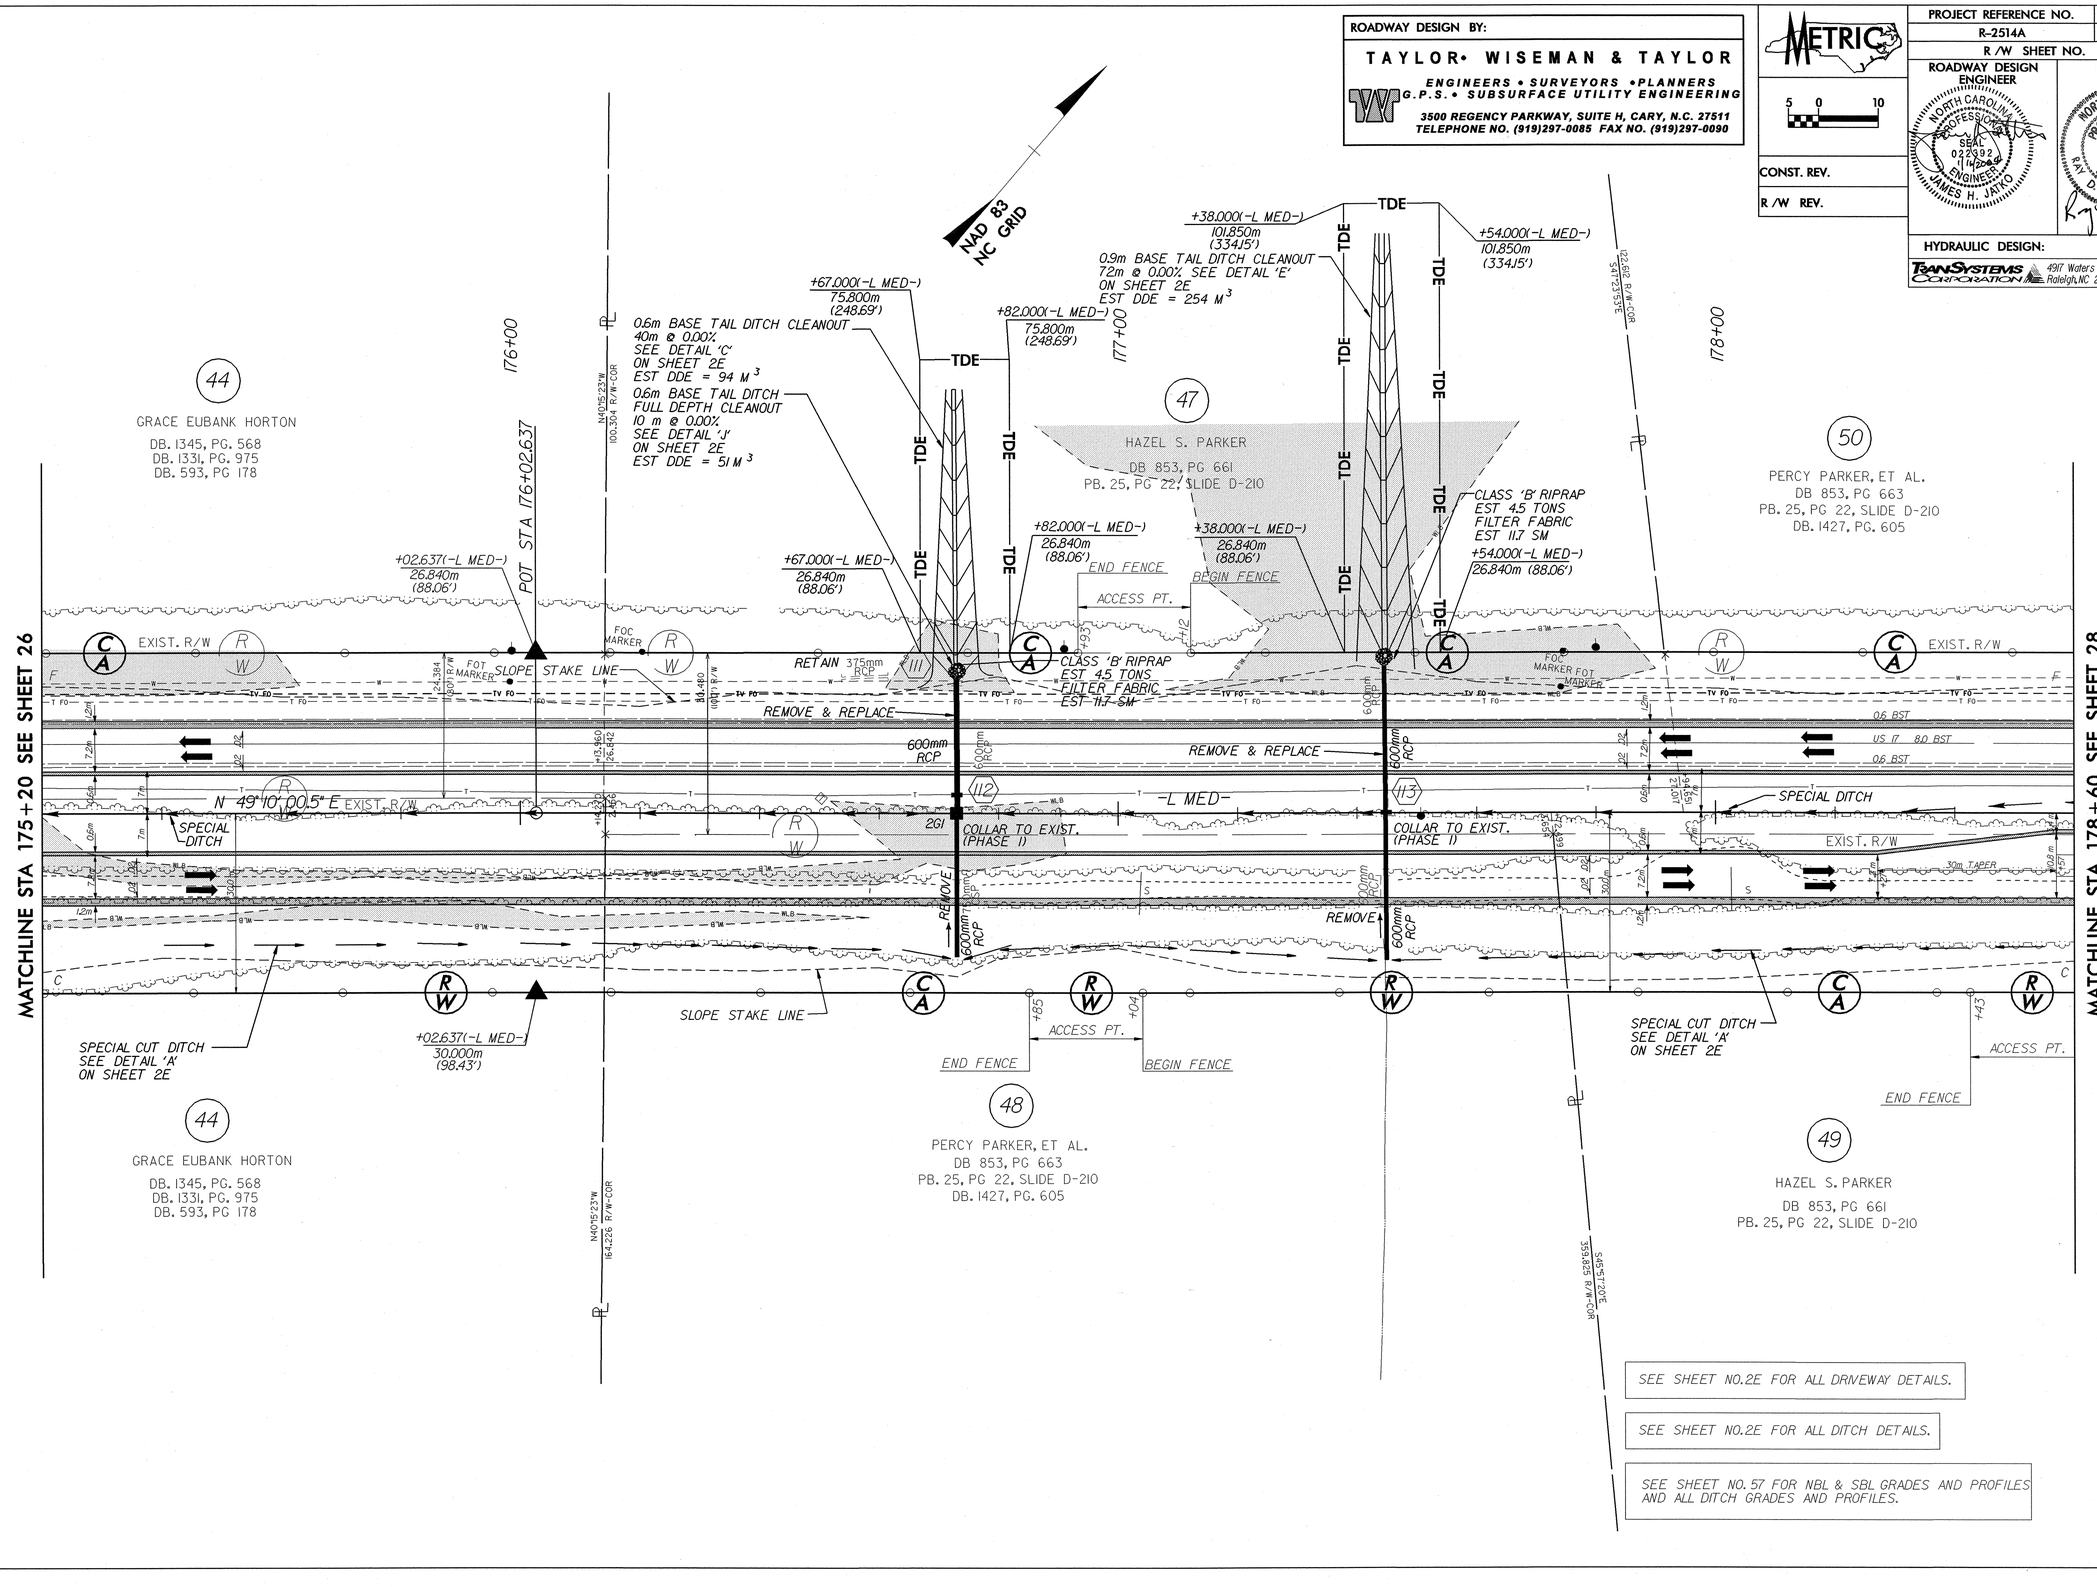

SEE SHEET NO.2E FOR ALL DRIVEWAY DETAILS.

SEE SHEET NO.2E FOR ALL DITCH DETAILS.

SEE SHEET NO. 57 FOR NBL & SBL GRADES AND PROFILES AND ALL DITCH GRADES AND PROFILES.

6/10/03
16-JAN-2004 8:16
\CAD\2514\H001 RC-2514A_Roadway\R-2514A_RDY_PSH_27.dgn
111.8mm AT WILLIAMS