6/10/99

ROADWAY DESIGN BY:
TAYLOR• WISEMAN & TAYLOR
ENGINEERS • SURVEYORS •PLANNERS G.P.S.• SUBSURFACE UTILITY ENGINEERING
3500 REGENCY PARKWAY, SUITE H, CARY, N.C. 27511 TELEPHONE NO. (919)297-0085 FAX NO. (919)297-0090

METRIC

5 0 10

CONST. REV.
R /W REV.

PROJECT REFERENCE NO.	SHEET NO.
R-2514A	26
R /W SHEET NO.	

ROADWAY DESIGN ENGINEER

NORTH CAROLINA PROFESSIONAL SEAL 022392 ENGINEER JAMES H. JARKO

HYDRAULICS ENGINEER

NORTH CAROLINA PROFESSIONAL SEAL 19775 ENGINEER TIMOTHY D. LOVINGGOOD

13 Oct 03

HYDRAULIC DESIGN:

TRANSYSTEMS CORPORATION 4917 Waters Edge Drive, Suite 235 Raleigh, NC 27606 (919) 233-8125

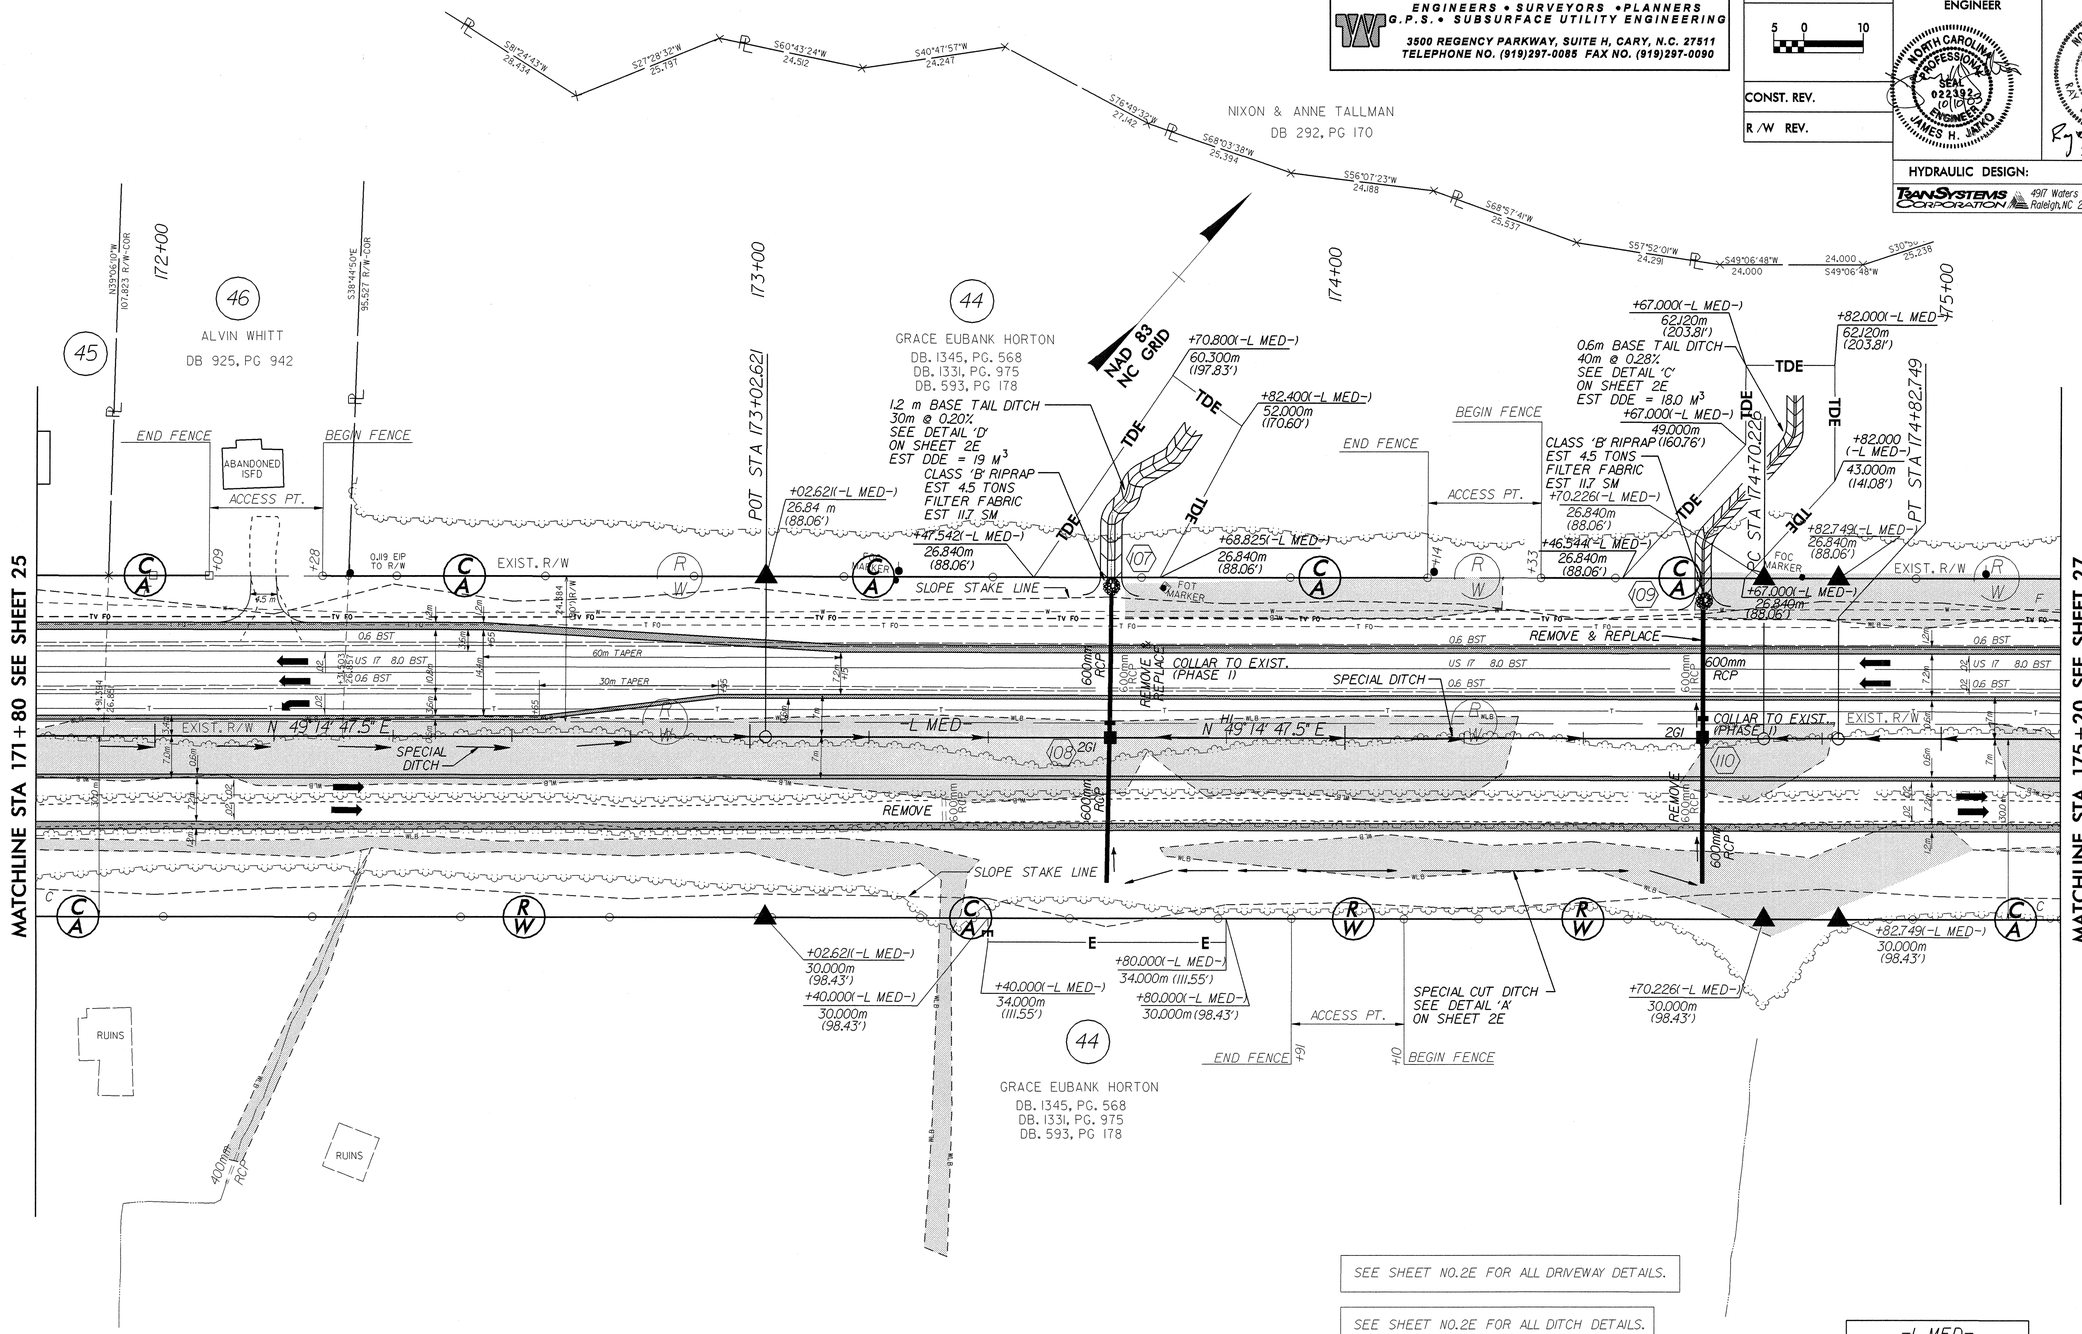

SEE SHEET NO.2E FOR ALL DRIVEWAY DETAILS.

SEE SHEET NO.2E FOR ALL DITCH DETAILS.

SEE SHEET NO. 56 FOR NBL & SBL GRADES AND PROFILES AND ALL DITCH GRADES AND PROFILES.

-L MED-
PI Sta 174+76.487
△ = 0°04' 47.0" (LT)
L = 12.523
T = 6.261
R = 9,000.000
SE = NC

10-OCT-2003 09:31
C:\Projects\HWY\2514A\Roadway\R-2514A_RDY_PSH_26.dgn
willamson