ROADWAY DESIGN BY:
TAYLOR• WISEMAN & TAYLOR
ENGINEERS • SURVEYORS •PLANNERS
G.P.S.• SUBSURFACE UTILITY ENGINEERING
3500 REGENCY PARKWAY, SUITE H, CARY, N.C. 27511
TELEPHONE NO. (919)297-0085 FAX NO. (919)297-0090

METRIC
5 0 10

CONST. REV.
R /W REV.

PROJECT REFERENCE NO.	SHEET NO.
R-2514A	5
R /W SHEET NO.	

ROADWAY DESIGN ENGINEER
NORTH CAROLINA PROFESSIONAL SEAL 022394 ENGINEER JAMES H. JATKO

HYDRAULICS ENGINEER
NORTH CAROLINA PROFESSIONAL SEAL 19775 ENGINEER RAY D. LOVINGGOOD
Ray D. Lovinggood 13 OCT 03

HYDRAULIC DESIGN:
TRANSYSTEMS CORPORATION 4917 Waters Edge Drive, Suite 235 Raleigh, NC 27606 (919) 233-8125

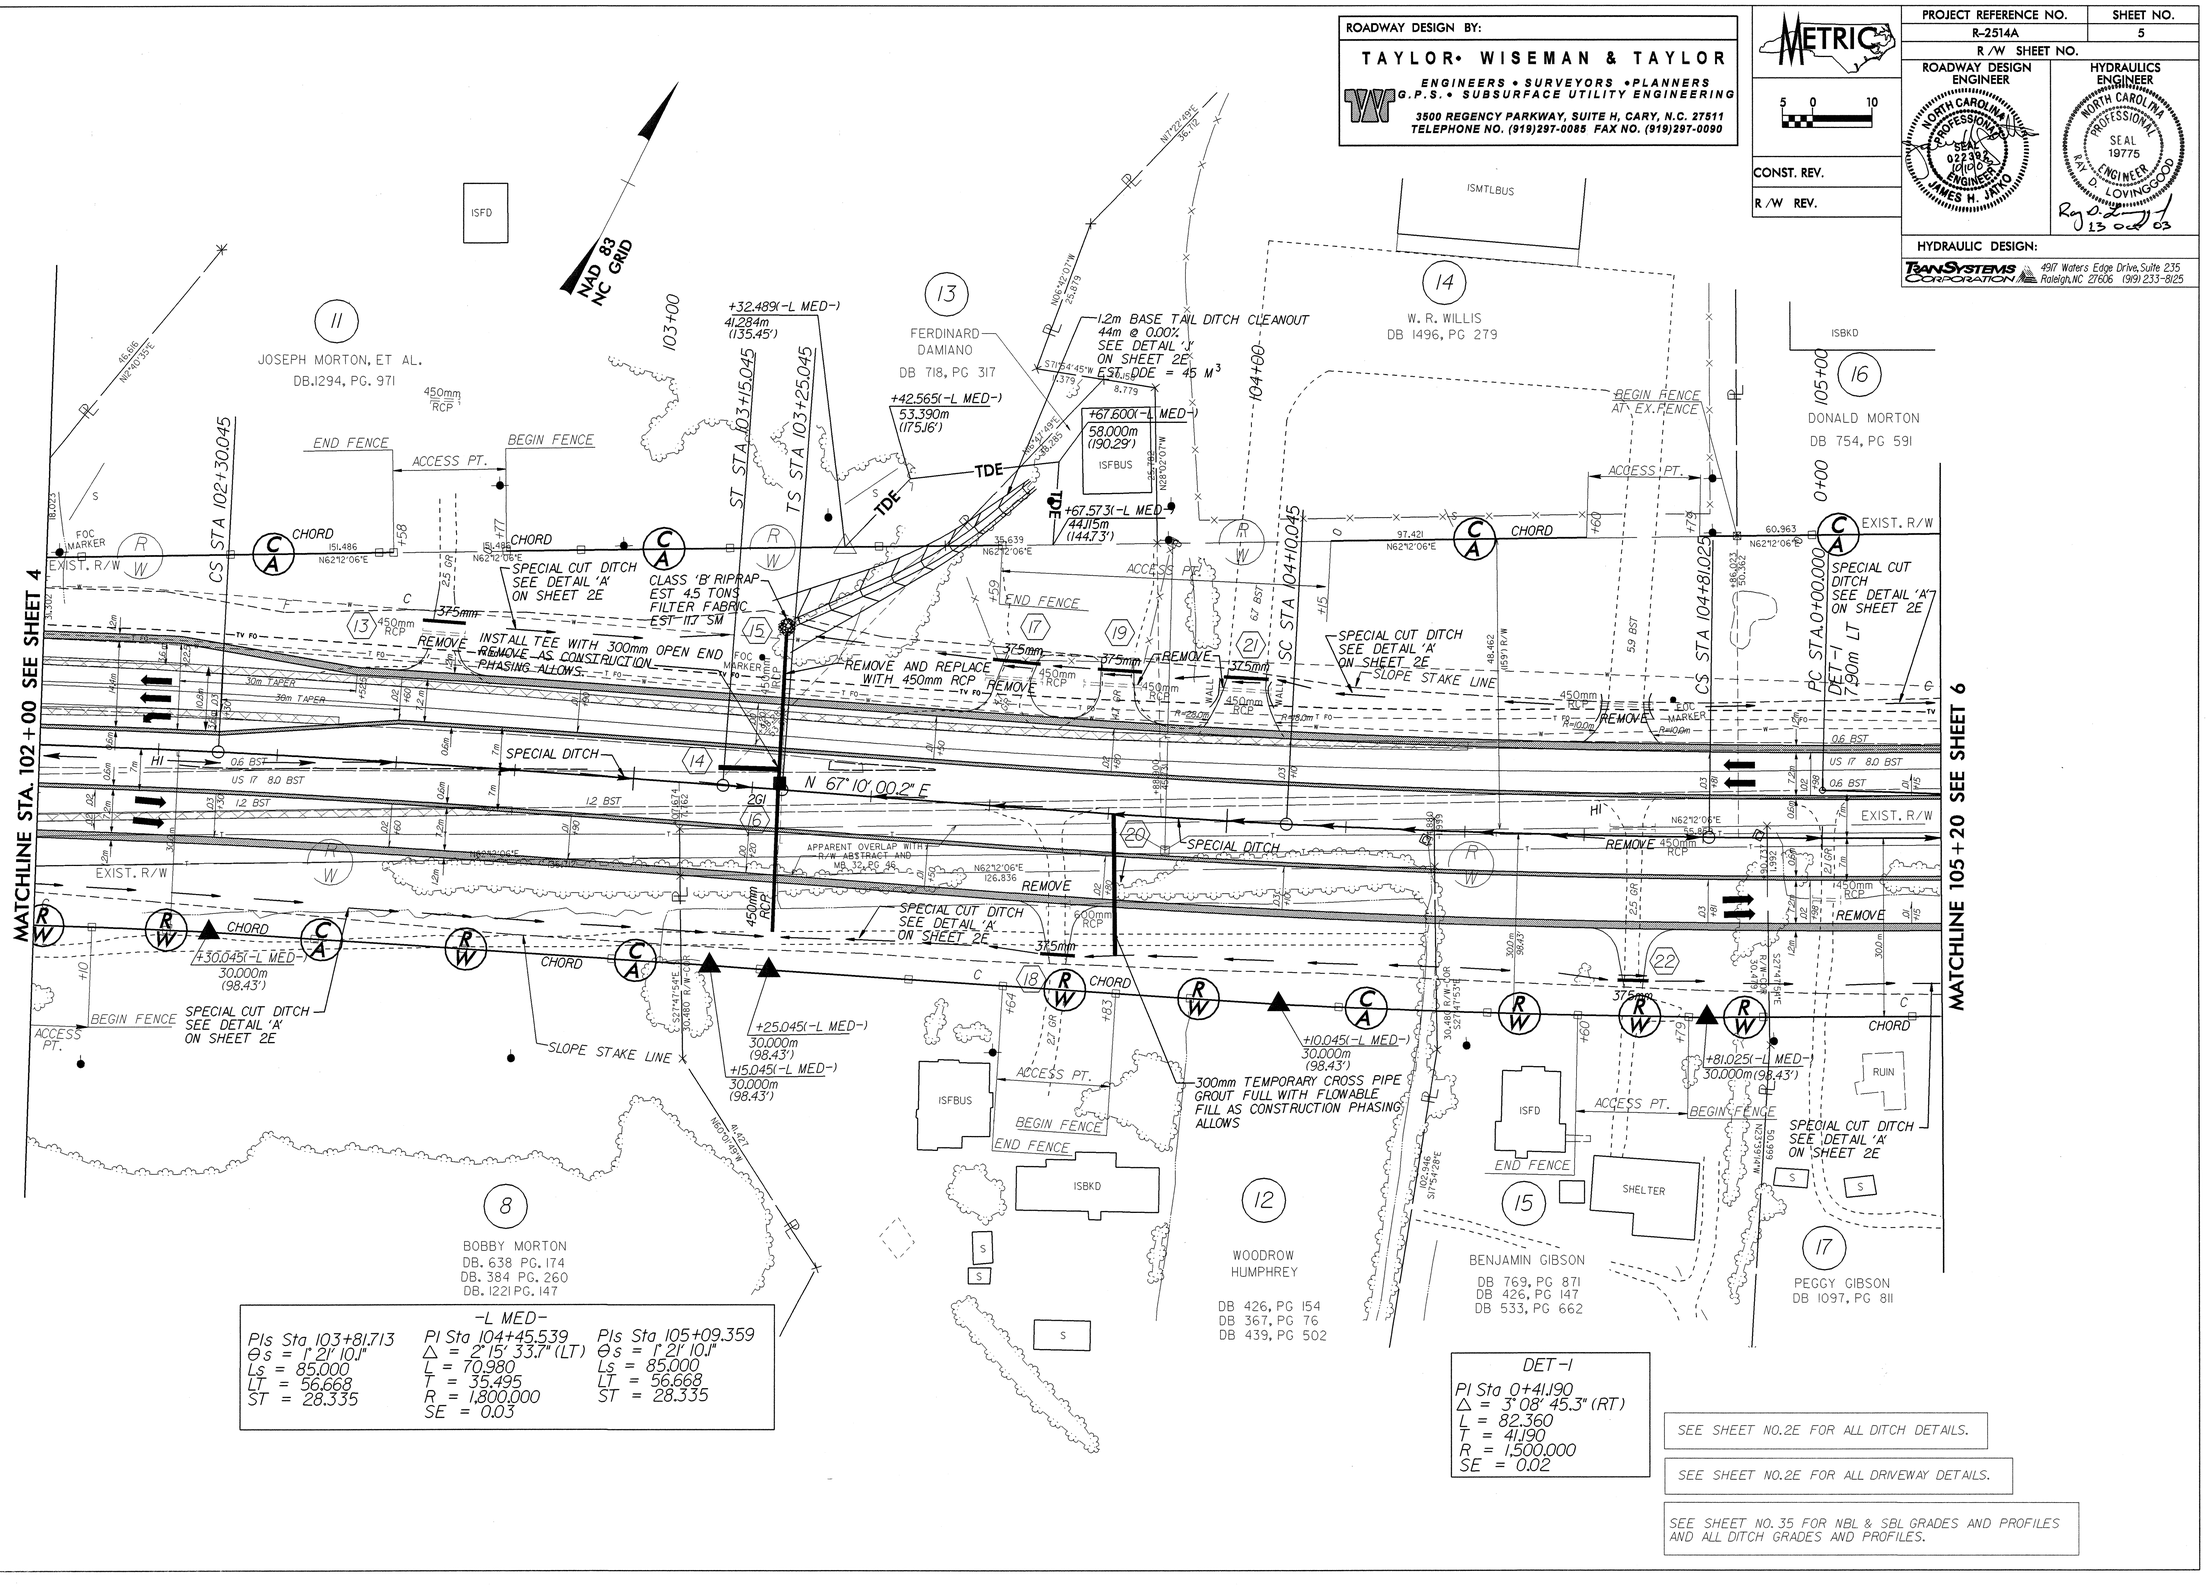

6/10/03
10-OCT-2003 09:18
C:\CAD\2514\H001_RT_2514A_RDY.dgn
R-2514A_RDY_PSH_05.dgn