09/08/99

TIP: B-3685

STATE OF NORTH CAROLINA
DIVISION OF HIGHWAYS

T.I.P. NO.	SHEET NO.
B-3685	UO-1

UTILITIES BY OTHERS PLANS
PITT COUNTY

LOCATION: BRIDGE NO. 30 OVER GREENMILL RUN ON SR 1703 (14th STREET)

TYPE OF WORK: UTILITIES

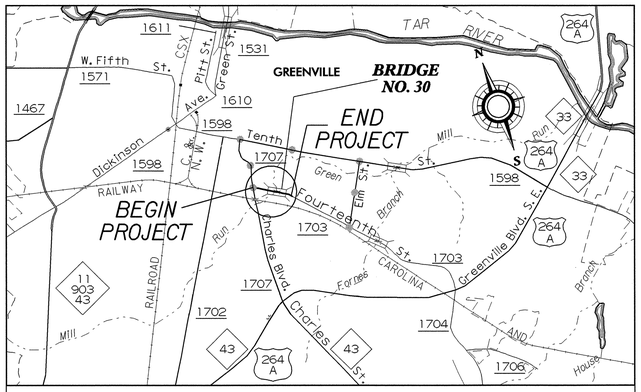

VICINITY MAP — TEMP. DETOUR ROUTE

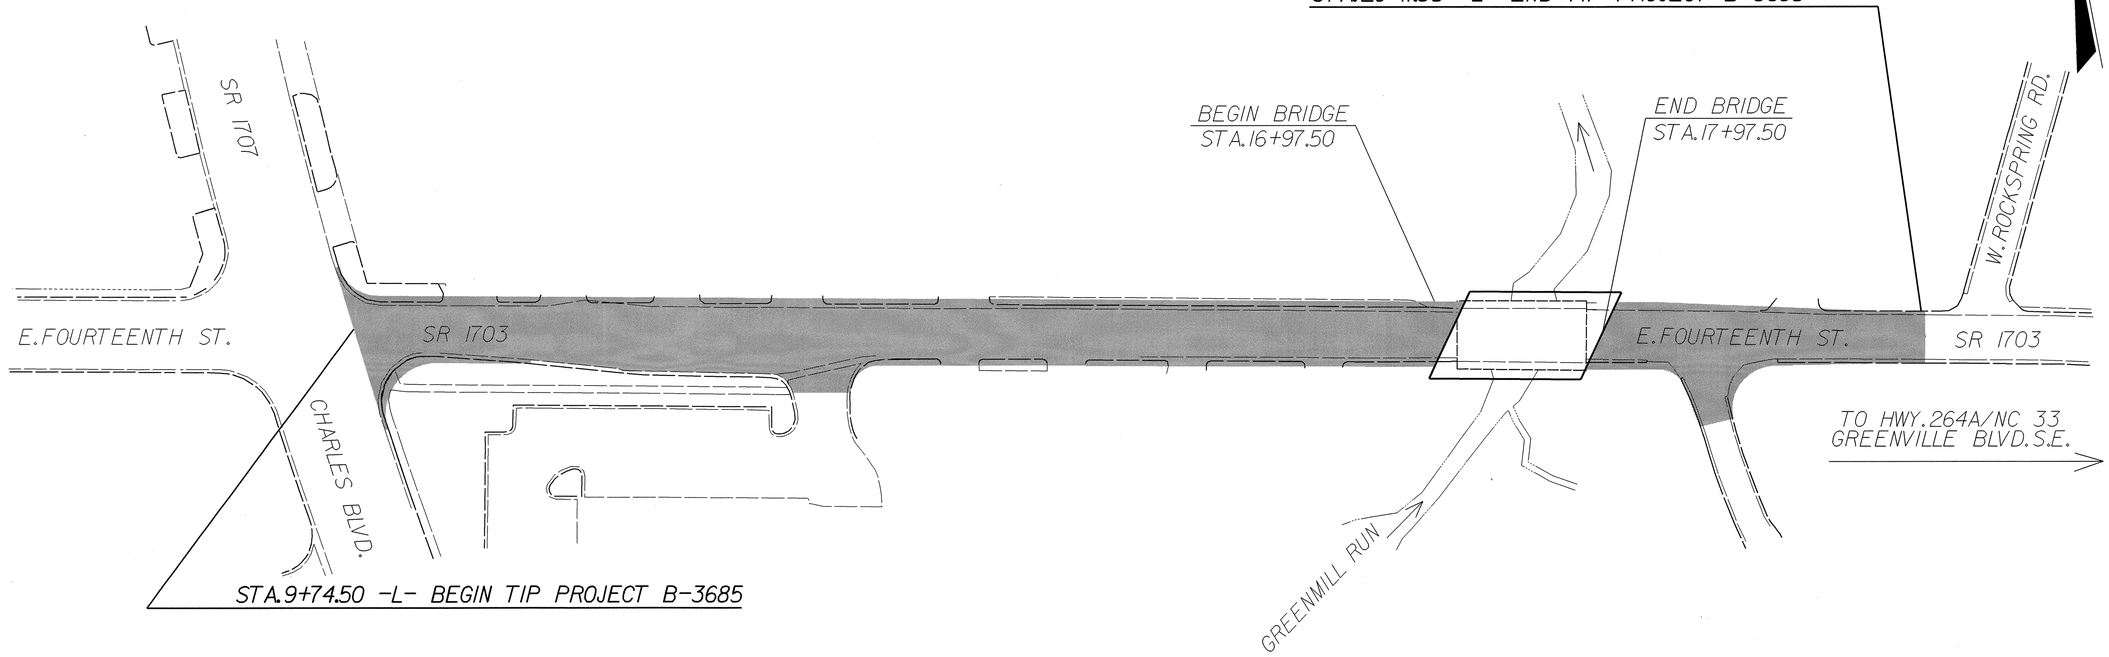

INDEX OF SHEETS

SHEET NO.	DESCRIPTION
UO-1	TITLE SHEET
UO-2	UTILITIES BY OTHERS PLAN SHEET

UTILITIES BY OTHERS ON PROJECT

(1) GREENVILLE UTILITIES COMMISSION
(2) EAST CAROLINA UNIVERSITY
(3) SPRINT
(4) COX COMMUNICATIONS

15-JUL-2004 11:45
R:\Utilities\Roadway Utils\Proj\b3685_ut_U01_tsh.dgn
doug.joyner
AT DS214953