REVISIONS

PROJECT REFERENCE NO.	SHEET NO.
R-3303	13
R /W SHEET NO.	

ROADWAY DESIGN ENGINEER
NORTH CAROLINA PROFESSIONAL SEAL 029999 ENGINEER GREG S. PURVIS
WANG ENGINEERING
15200 WESTON PARKWAY
SUITE 101
CARY, NC 27513

HYDRAULICS ENGINEER
NORTH CAROLINA PROFESSIONAL SEAL 9334 ENGINEER W. HENRY WELLS, JR.
SUNGATE DESIGN GROUP
915 JONES FRANKLIN ROAD
RALEIGH, NC 27606

METRIC 5 0 10

CONST.REV.

R /W REV.

NC GRID NAD 83

MATCHLINE STA.42+70.000 SEE SHEET 12

POC Sta.43+31.977 -L- = PC Sta.10+00.000 -Y6-

CSSta.43+68.011 -L-

+68.011 20.518m. (67.32') BEGIN FENCE

+00.000 17.000m (55.77')

GRADE TO DRAIN TO EXIST. CUT DITCH

1.2m 7.2m 1.2m

CLASS 'B' RIPRAP 1.8 MTNS 5.9 SM FF 450

R=15.0m

-L-

-Y6-

POC Sta.10+57.500 -Y6- END CONSTRUCTION

RETAIN EXISTING ROAD DITCH

CHARLES DUMAS
DB 866 PG 251
-BY3-38
PINC 12+25.355
STA. 10+34.290 -Y6-
3.037 m RT.

PIPE TO BE REMOVED UNDER PROJECT R-2231A

RICHARD & RUBY HENDERSON
DB 644 PG 629
PB 16 PG 79
SPECIAL LAT DITCH
STA 43+40 -L- LT TO
STA 44+60 -L- LT
SEE PROFILE FOR GRADE
SEE DETAIL #6

PIs Sta 43+89.691
Δs = 4° 39' 19.0"
Ls = 65.000
LT = 43.348
ST = 21.680

BL-30
PINC 40+94.979
STA. 43+78.038 -L-
3.385 m RT.

+20.000 23.000m (75.45')

+48.200 20.755m (68.09') END FENCE

ROGER ALLRED, SR. ET AL
DB 752 PG 746
PB 16 PG 79

ST Sta.44+33.011 -L-

Sta.44+57.510 -L- END RESURFACING = R-2231A POT.STA.14+96.024 -Y8-

Sta.44+60.000 -L- END STATE PROJECT R-3303 END CONSTRUCTION = R-2231A POT.STA.14+98.514 -Y8-

POT Sta.44+81.486 -L-

GRADE TO DRAIN

S 81° 31' 56.8" E

BL-31-BL- POT 41+77.450
-BY3 POT 14+97.558
STA. 44+45.88 -L-
0.159 m RT.

GRADE TO DRAIN

30.4m TAPER

+68.011 24.898m (81.69') BEGIN FENCE

PI Sta 10+35.647
Δ = 70° 58' 24.1" (LT)
L = 61.936
T = 35.647
R = 50.000
Se = 0.02

PT Sta.10+61.866 -Y6-

+47.935 22.515m (73.87') END FENCE

SPECIAL LAT DITCH
STA 43+50 -L- RT TO
STA 44+60 -L- RT
SEE PROFILE FOR GRADE
SEE DETAIL #6

ROGER ALLRED, SR. ET AL
DB 752 PG 746
PB 16 PG 79

SEE SHEET 16 FOR -Y6- PROFILE

OBLITERATE AND REMOVE

1230/2535 -L- NC 73 | 109/196 | 318/491 | 1230/2535 -L- NC 73

SR 1452
EST. 2004/2024 ADT

DETAIL 6
SPECIAL LATERAL 'V' DITCH
(Not to Scale)

Natural Ground | 2H | D | 4:1 or Flatter | Fill Slope

Min. D = 0.5 m

STA. 43+50.000 -L- RT. TO STA. 44+60.000 -L- RT.
STA. 43+40.000 -L- LT. TO STA. 44+60.000 -L- LT.

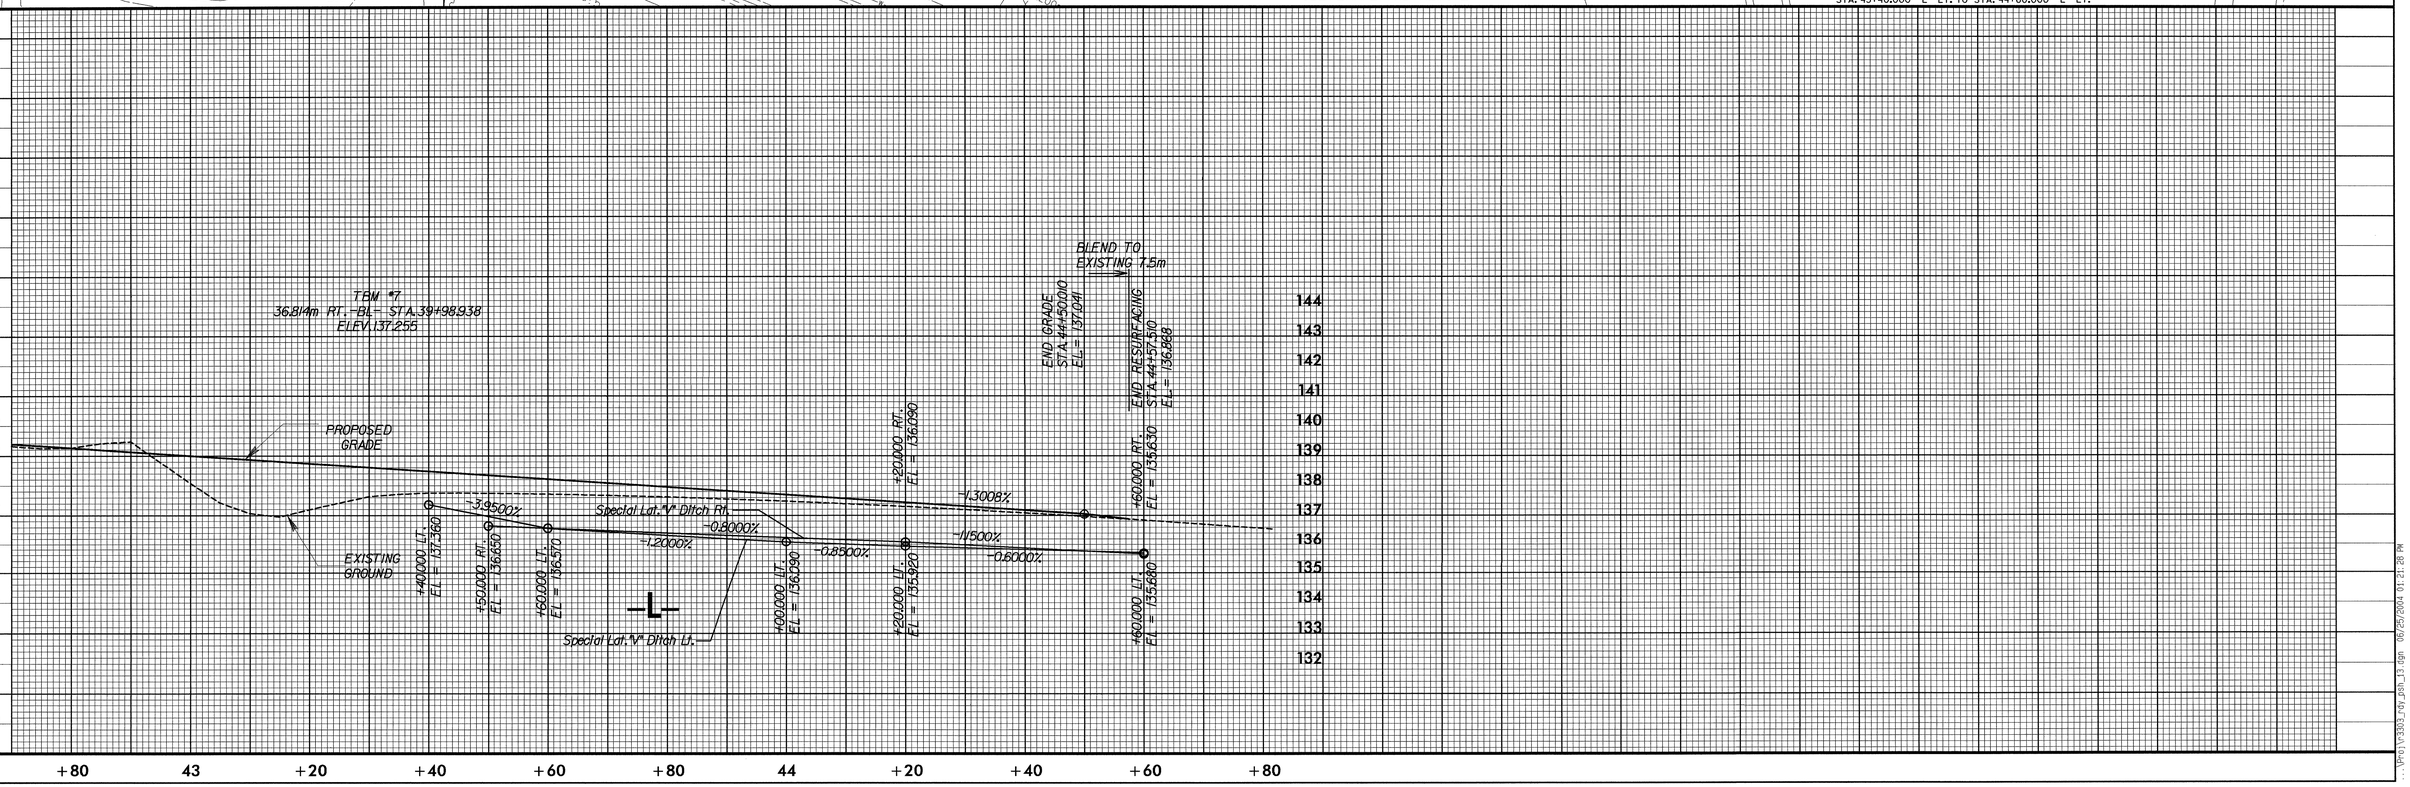

...\Proj\r3303_roy_gsh_13.dgn 06/25/2004 01:21:28 PM