PROJECT REFERENCE NO.	SHEET NO.
R-2911C	EC-6/CONST. 6
R/W SHEET NO.	
ROADWAY DESIGN ENGINEER	HYDRAULICS ENGINEER

NOTE:
PLACE TEMPORARY ROCK SEDIMENT DAMS TYPE- B AND TEMPORARY ROCK SILT CHECKS TYPE-A AT DRAINAGE OUTLETS.

CLEARING AND GRUBBING EROSION CONTROL FOR CONSTRUCTION SHEET 6

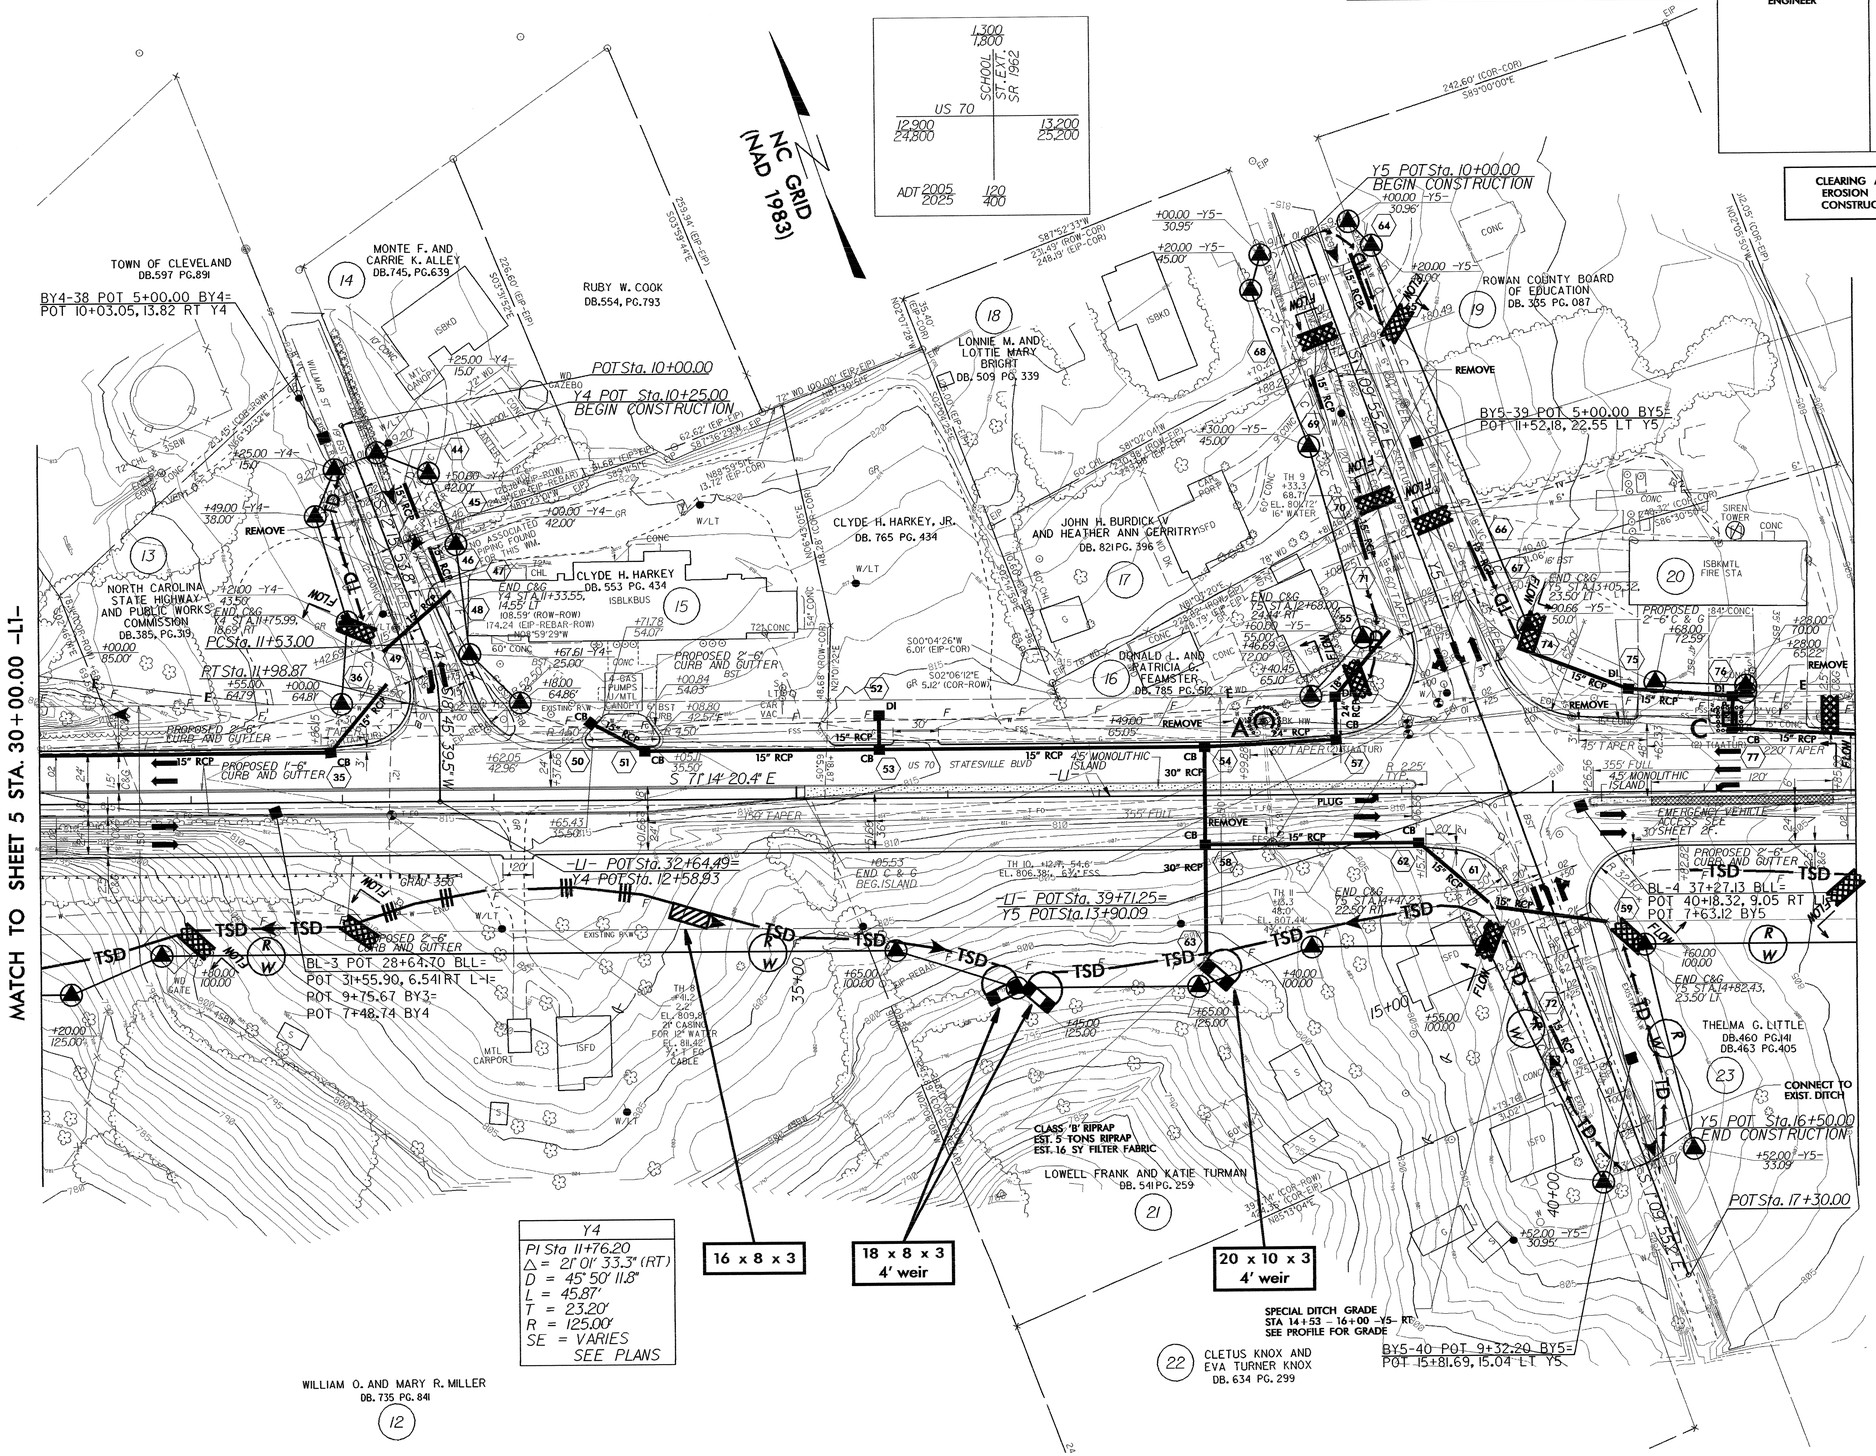

Y4
PI Sta 11+76.20
Δ = 21° 01' 33.3" (RT)
D = 45° 50' 11.8"
L = 45.87'
T = 23.20'
R = 125.00'
SE = VARIES SEE PLANS

DATE: $DATE$
TIME: $TIME$
$FILE$