PROJ. REMERENCE NO.	SHEET NO.
R-2911C	PM-2

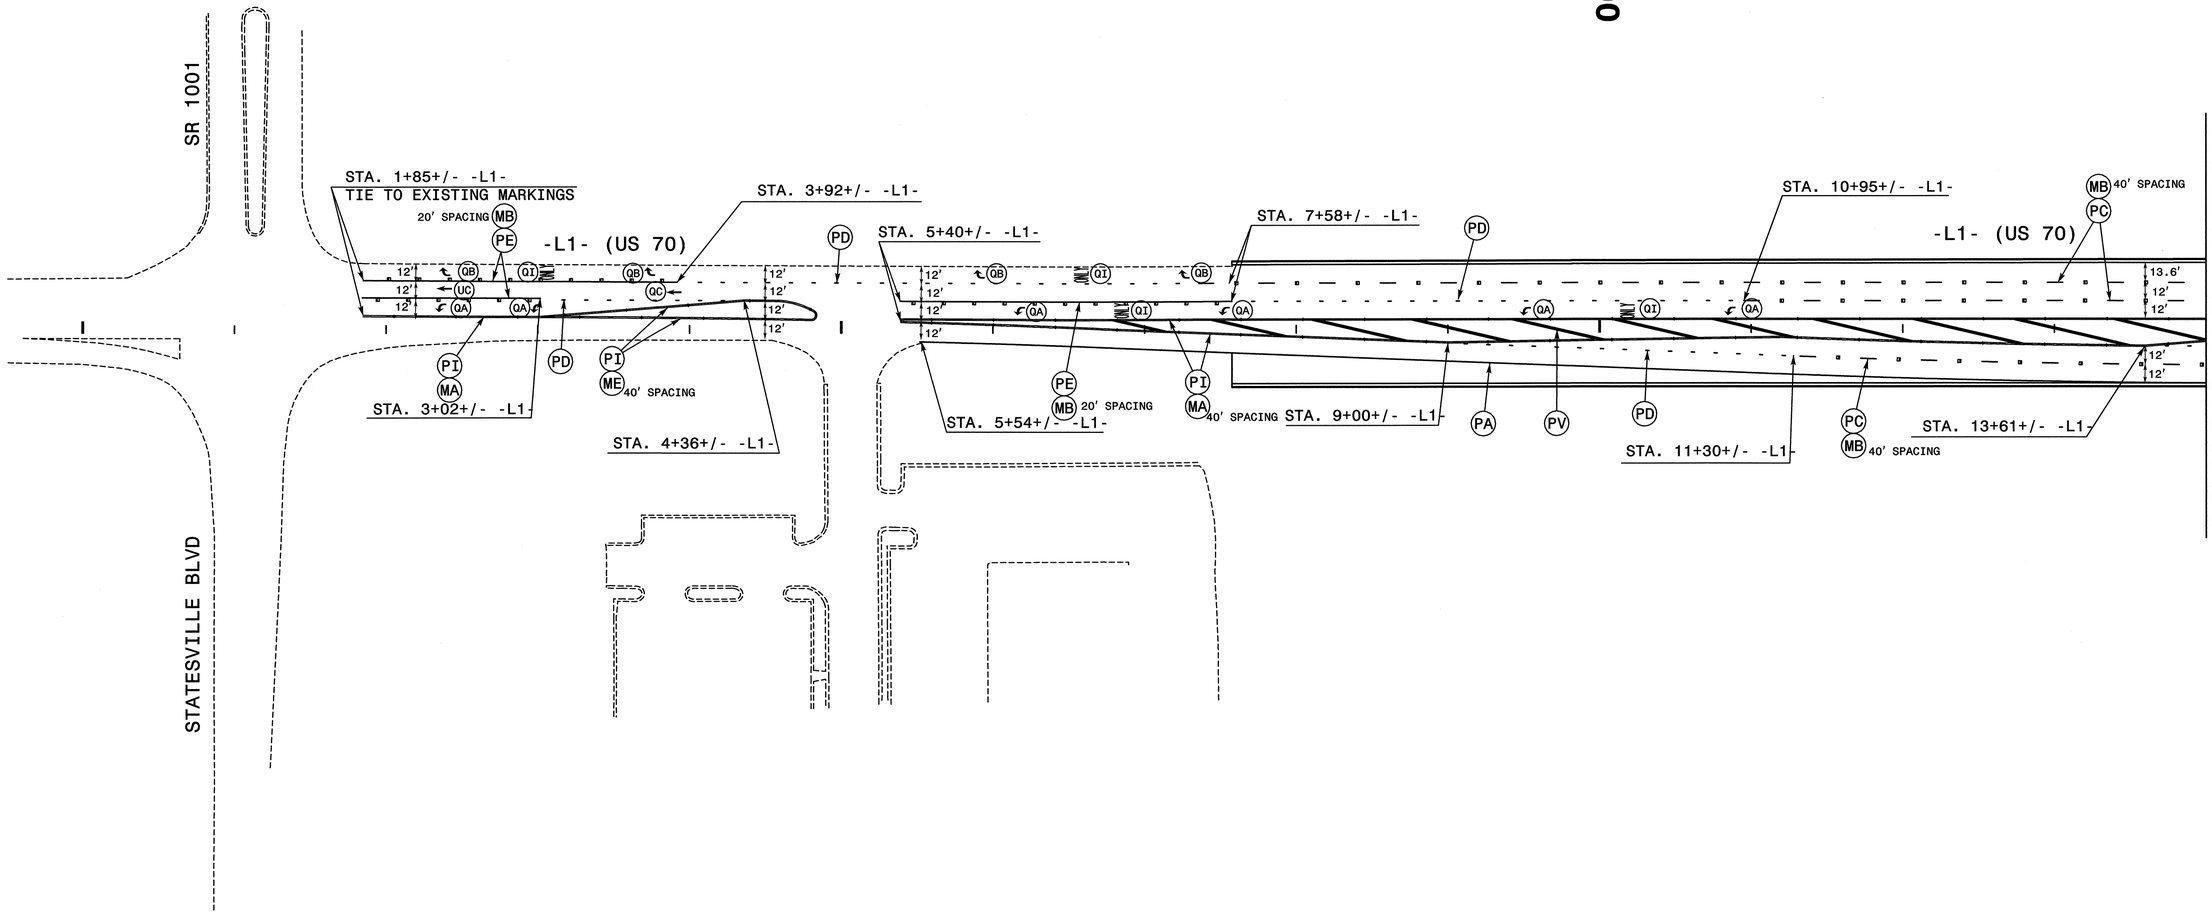

PLAN PREPARED IN THE OFFICE OF:

Kubilins

TRANSPORTATION GROUP, INC.

800 W. HILL STREET, SUITE 202
CHARLOTTE, NC 28208
PH: (980) 321-0202 FAX: (980) 321-0108

APPROVED: _____ DATE: 6/04

SEAL

NORTH CAROLINA PROFESSIONAL SEAL 025465 ENGINEER TIM AREY

FINAL PAVEMENT MARKINGS

SCALE:	NONE
DATE:	6/04
DWG. BY:	LDA
DESIGN BY:	TMA
REVIEWED BY:	TMA

DIVISION OF HIGHWAYS STATE OF NORTH CAROLINA DEPARTMENT OF TRANSPORTATION TRAFFIC ENGINEERING BRANCH TRAFFIC CONTROL UNIT

REVISIONS

CADD FILE