5/28/99

PROJECT REFERENCE NO.	SHEET NO.
R-2911C	41
ROADWAY DESIGN ENGINEER	HYDRAULICS ENGINEER

PRELIMINARY PLANS
DO NOT USE FOR CONSTRUCTION

INCOMPLETE PLANS
DO NOT USE FOR R/W ACQUISITION

WILBUR SMITH ASSOCIATES
P.O. BOX 2478
RALEIGH, NC 27601

SUNGATE DESIGN GROUP
915-A JONES FRANKLIN RD.
RALEIGH, NC 27606

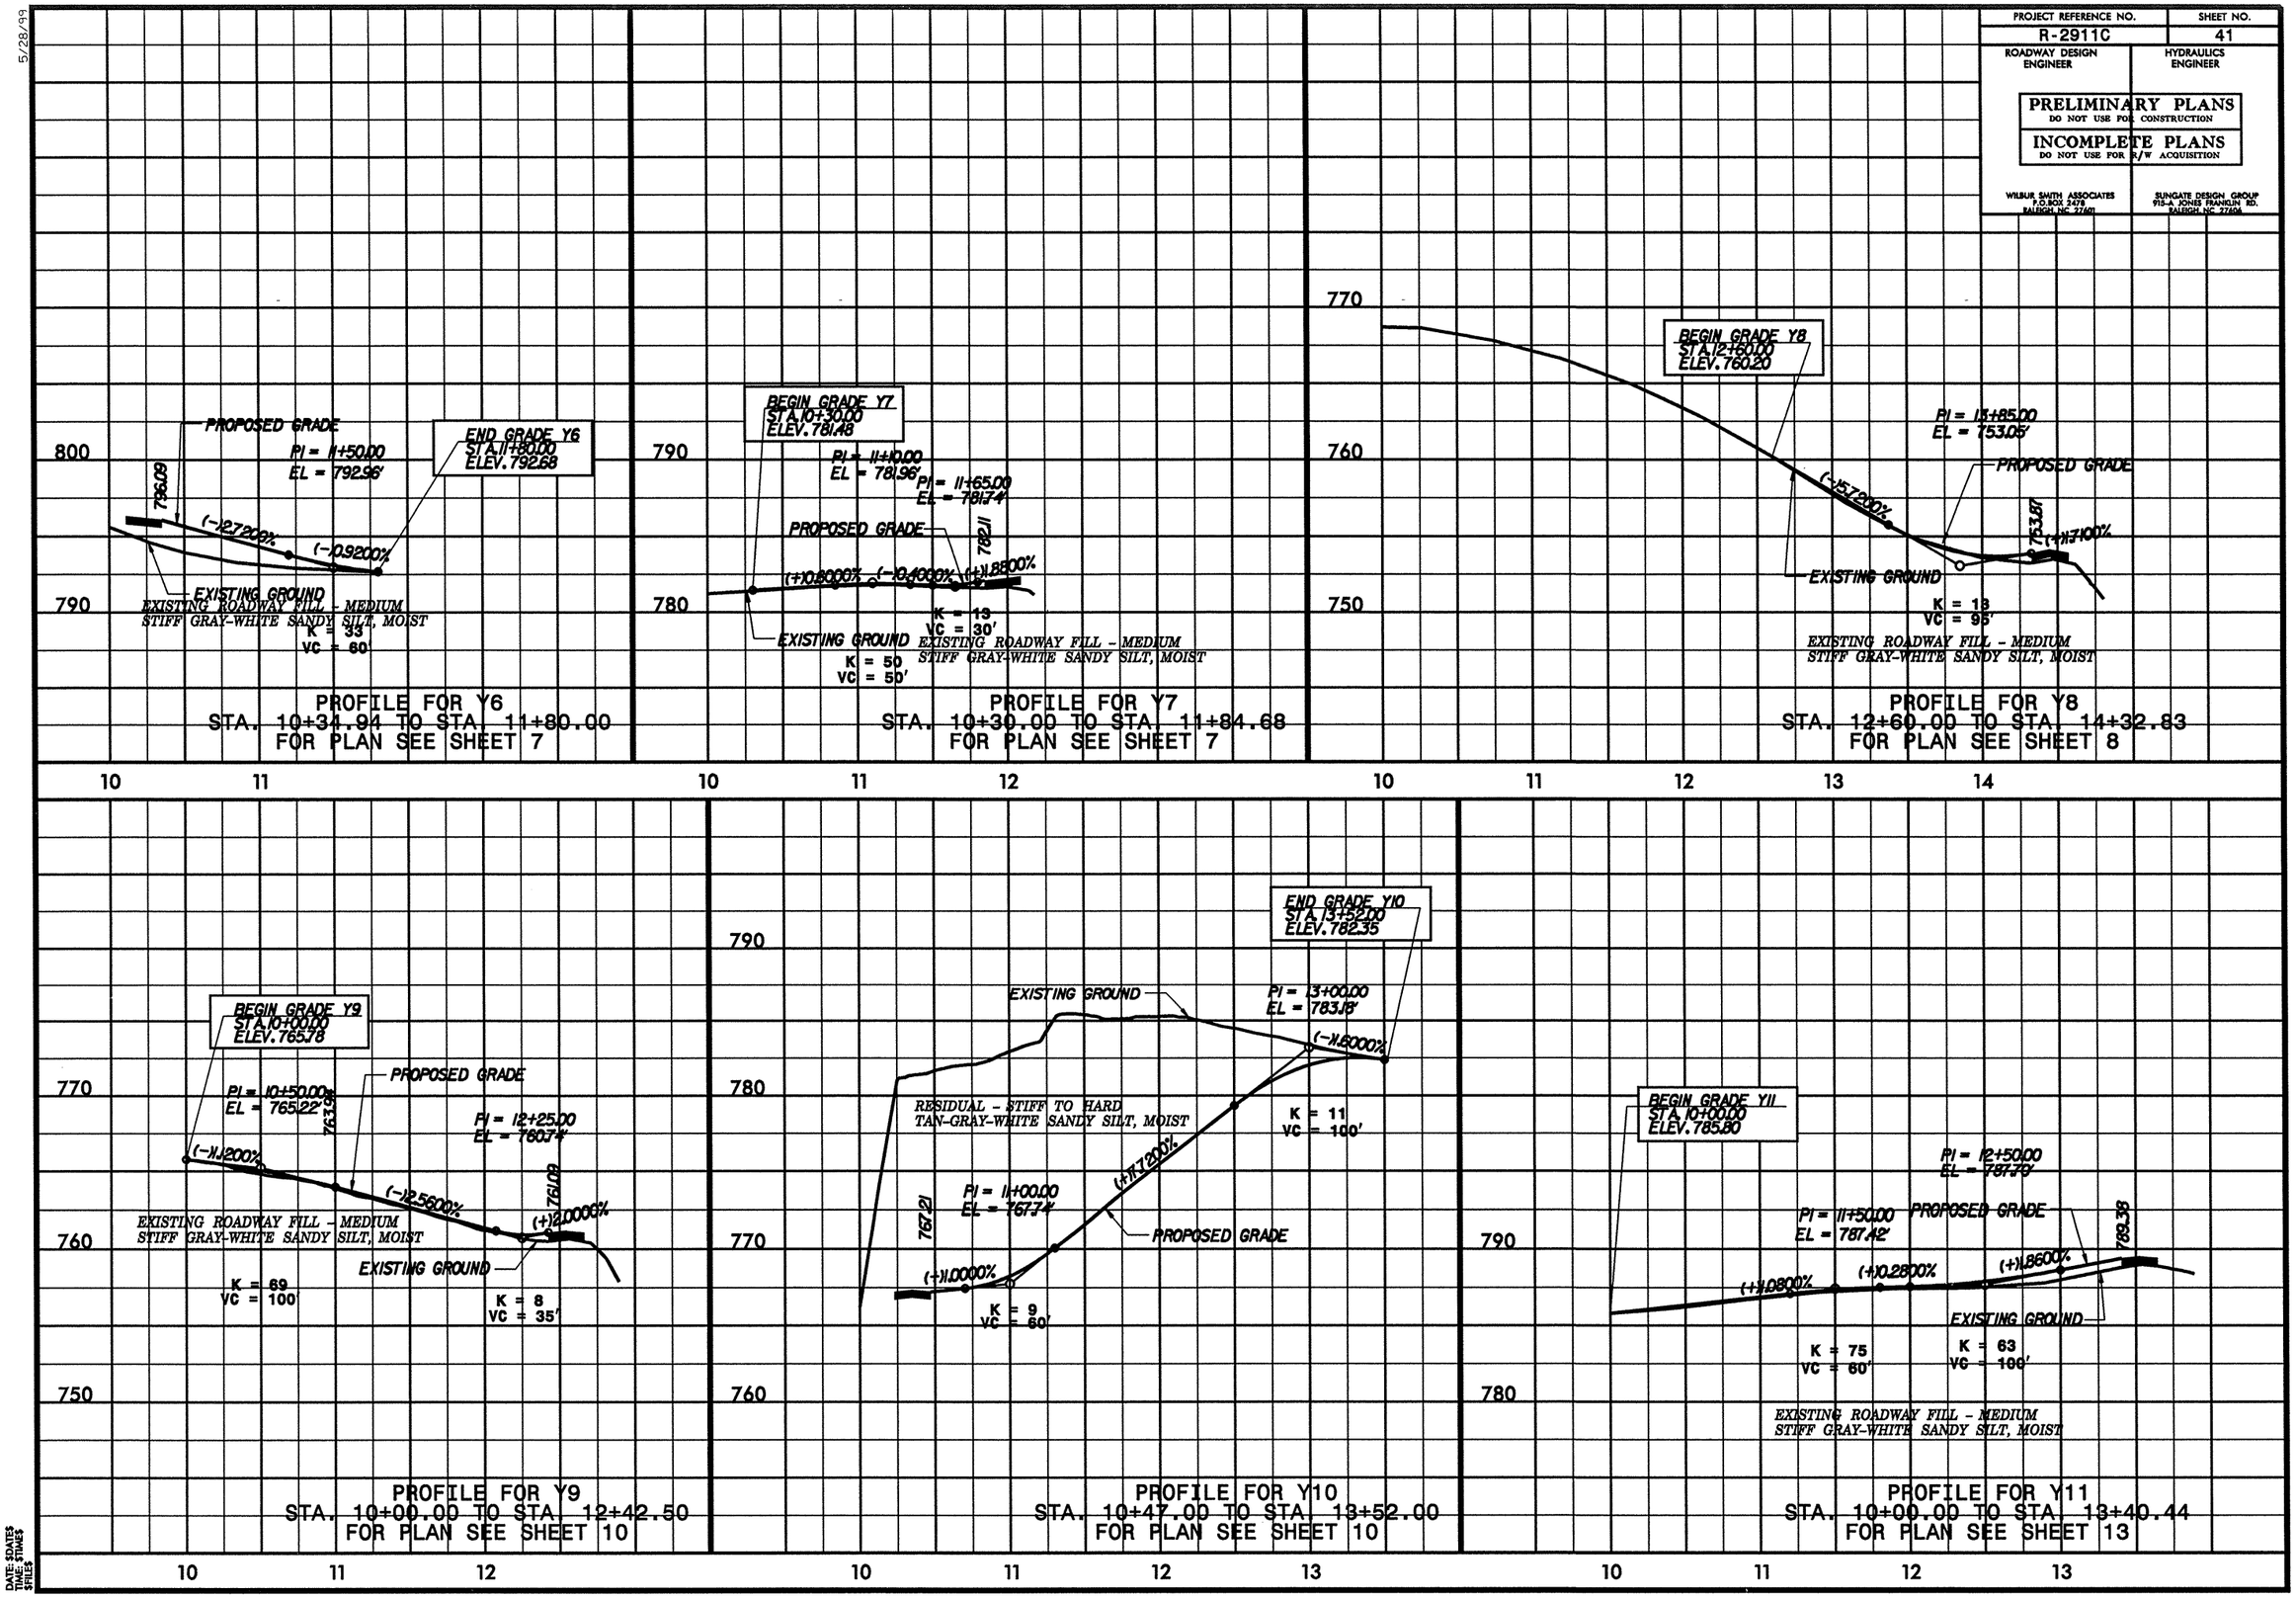

DATE= $DATE$
TIME= $TIME$
SFILE= $SFILE$