5/28/99

PROJECT REFERENCE NO.	SHEET NO.
R-2911C	25
ROADWAY DESIGN ENGINEER	HYDRAULICS ENGINEER

PRELIMINARY PLANS
DO NOT USE FOR CONSTRUCTION

INCOMPLETE PLANS
DO NOT USE FOR R/W ACQUISITION

WILBUR SMITH ASSOCIATES
P.O.BOX 2478
RALEIGH, NC 27601

SUNGATE DESIGN GROUP
915-A JONES FRANKLIN RD.
RALEIGH, NC 27604

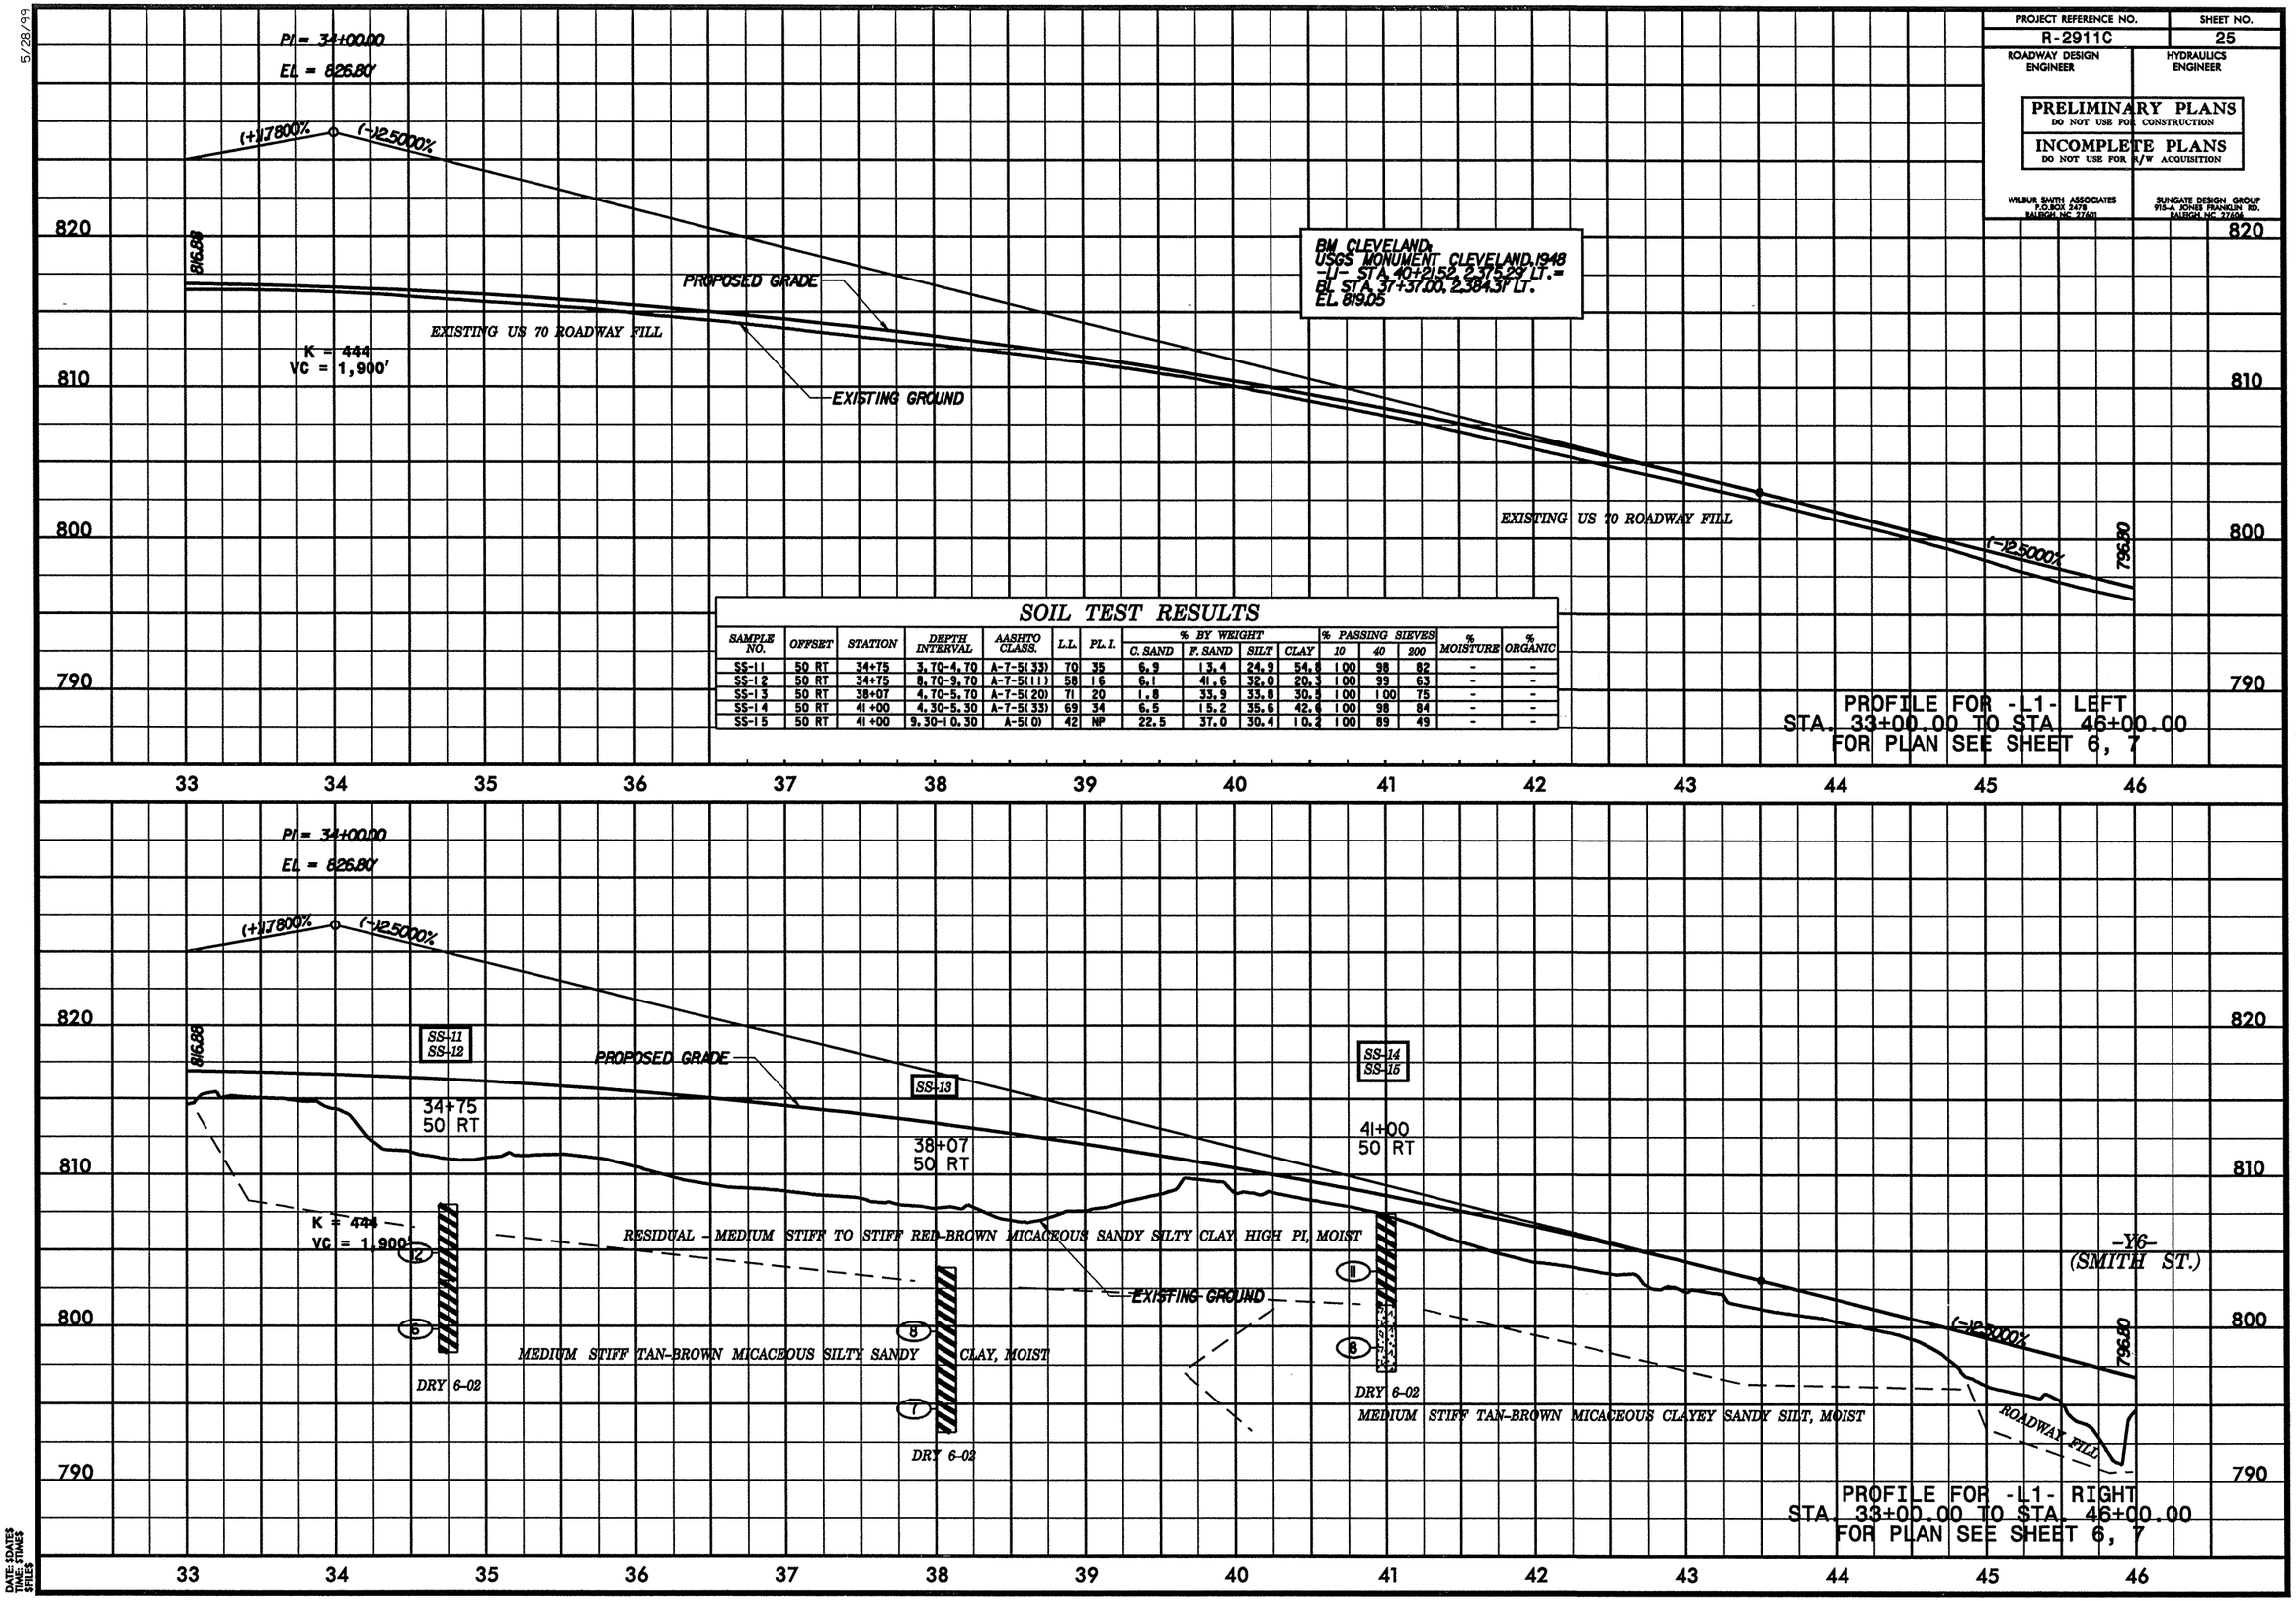

SOIL TEST RESULTS

SAMPLE NO.	OFFSET	STATION	DEPTH INTERVAL	AASHTO CLASS.	L.L.	PL. I.	% BY WEIGHT C. SAND	F. SAND	SILT	CLAY	% PASSING SIEVES 10	40	200	% MOISTURE	% ORGANIC
SS-11	50 RT	34+75	3.70-4.70	A-7-5(33)	70	35	6.9	13.4	24.9	54.8	100	98	82	-	-
SS-12	50 RT	34+75	8.70-9.70	A-7-5(11)	58	16	6.1	41.6	32.0	20.3	100	99	63	-	-
SS-13	50 RT	38+07	4.70-5.70	A-7-5(20)	71	20	1.8	33.9	33.8	30.5	100	100	75	-	-
SS-14	50 RT	41+00	4.30-5.30	A-7-5(33)	69	34	6.5	15.2	35.6	42.6	100	98	84	-	-
SS-15	50 RT	41+00	9.30-10.30	A-5(0)	42	NP	22.5	37.0	30.4	10.2	100	89	49	-	-

PROFILE FOR -L1- LEFT
STA. 33+00.00 TO STA. 46+00.00
FOR PLAN SEE SHEET 6, 7

PROFILE FOR -L1- RIGHT
STA. 33+00.00 TO STA. 46+00.00
FOR PLAN SEE SHEET 6, 7

DATE: $DATE$
TIME: $TIME$
FILE: $FILE$