PROJECT REFERENCE NO.	SHEET NO.
R-2911C	13
R/W SHEET NO.	

ROADWAY DESIGN ENGINEER	HYDRAULICS ENGINEER
WILBUR SMITH ASSOCIATES P.O.BOX 2478 RALEIGH, NC 27601	SUNGATE DESIGN GROUP 918-A JONES FRANKLIN RD. RALEIGH, NC 27606

INCOMPLETE PLANS
DO NOT USE FOR R W ACQUISITION

PRELIMINARY PLANS
DO NOT USE FOR CONSTRUCTION

NOTES

1. FOR PROFILE OF: SEE SHEET NO:
   - L1 - : 31, 32
   - Y11 -, - Y11A - : 41, 42
2. FOR CROSS SECTIONS OF: SEE SHEET NO:
   - L1 - : X - 47 THRU X - 51
   - Y11 -, - Y11A - : X - 108 THRU X - 111

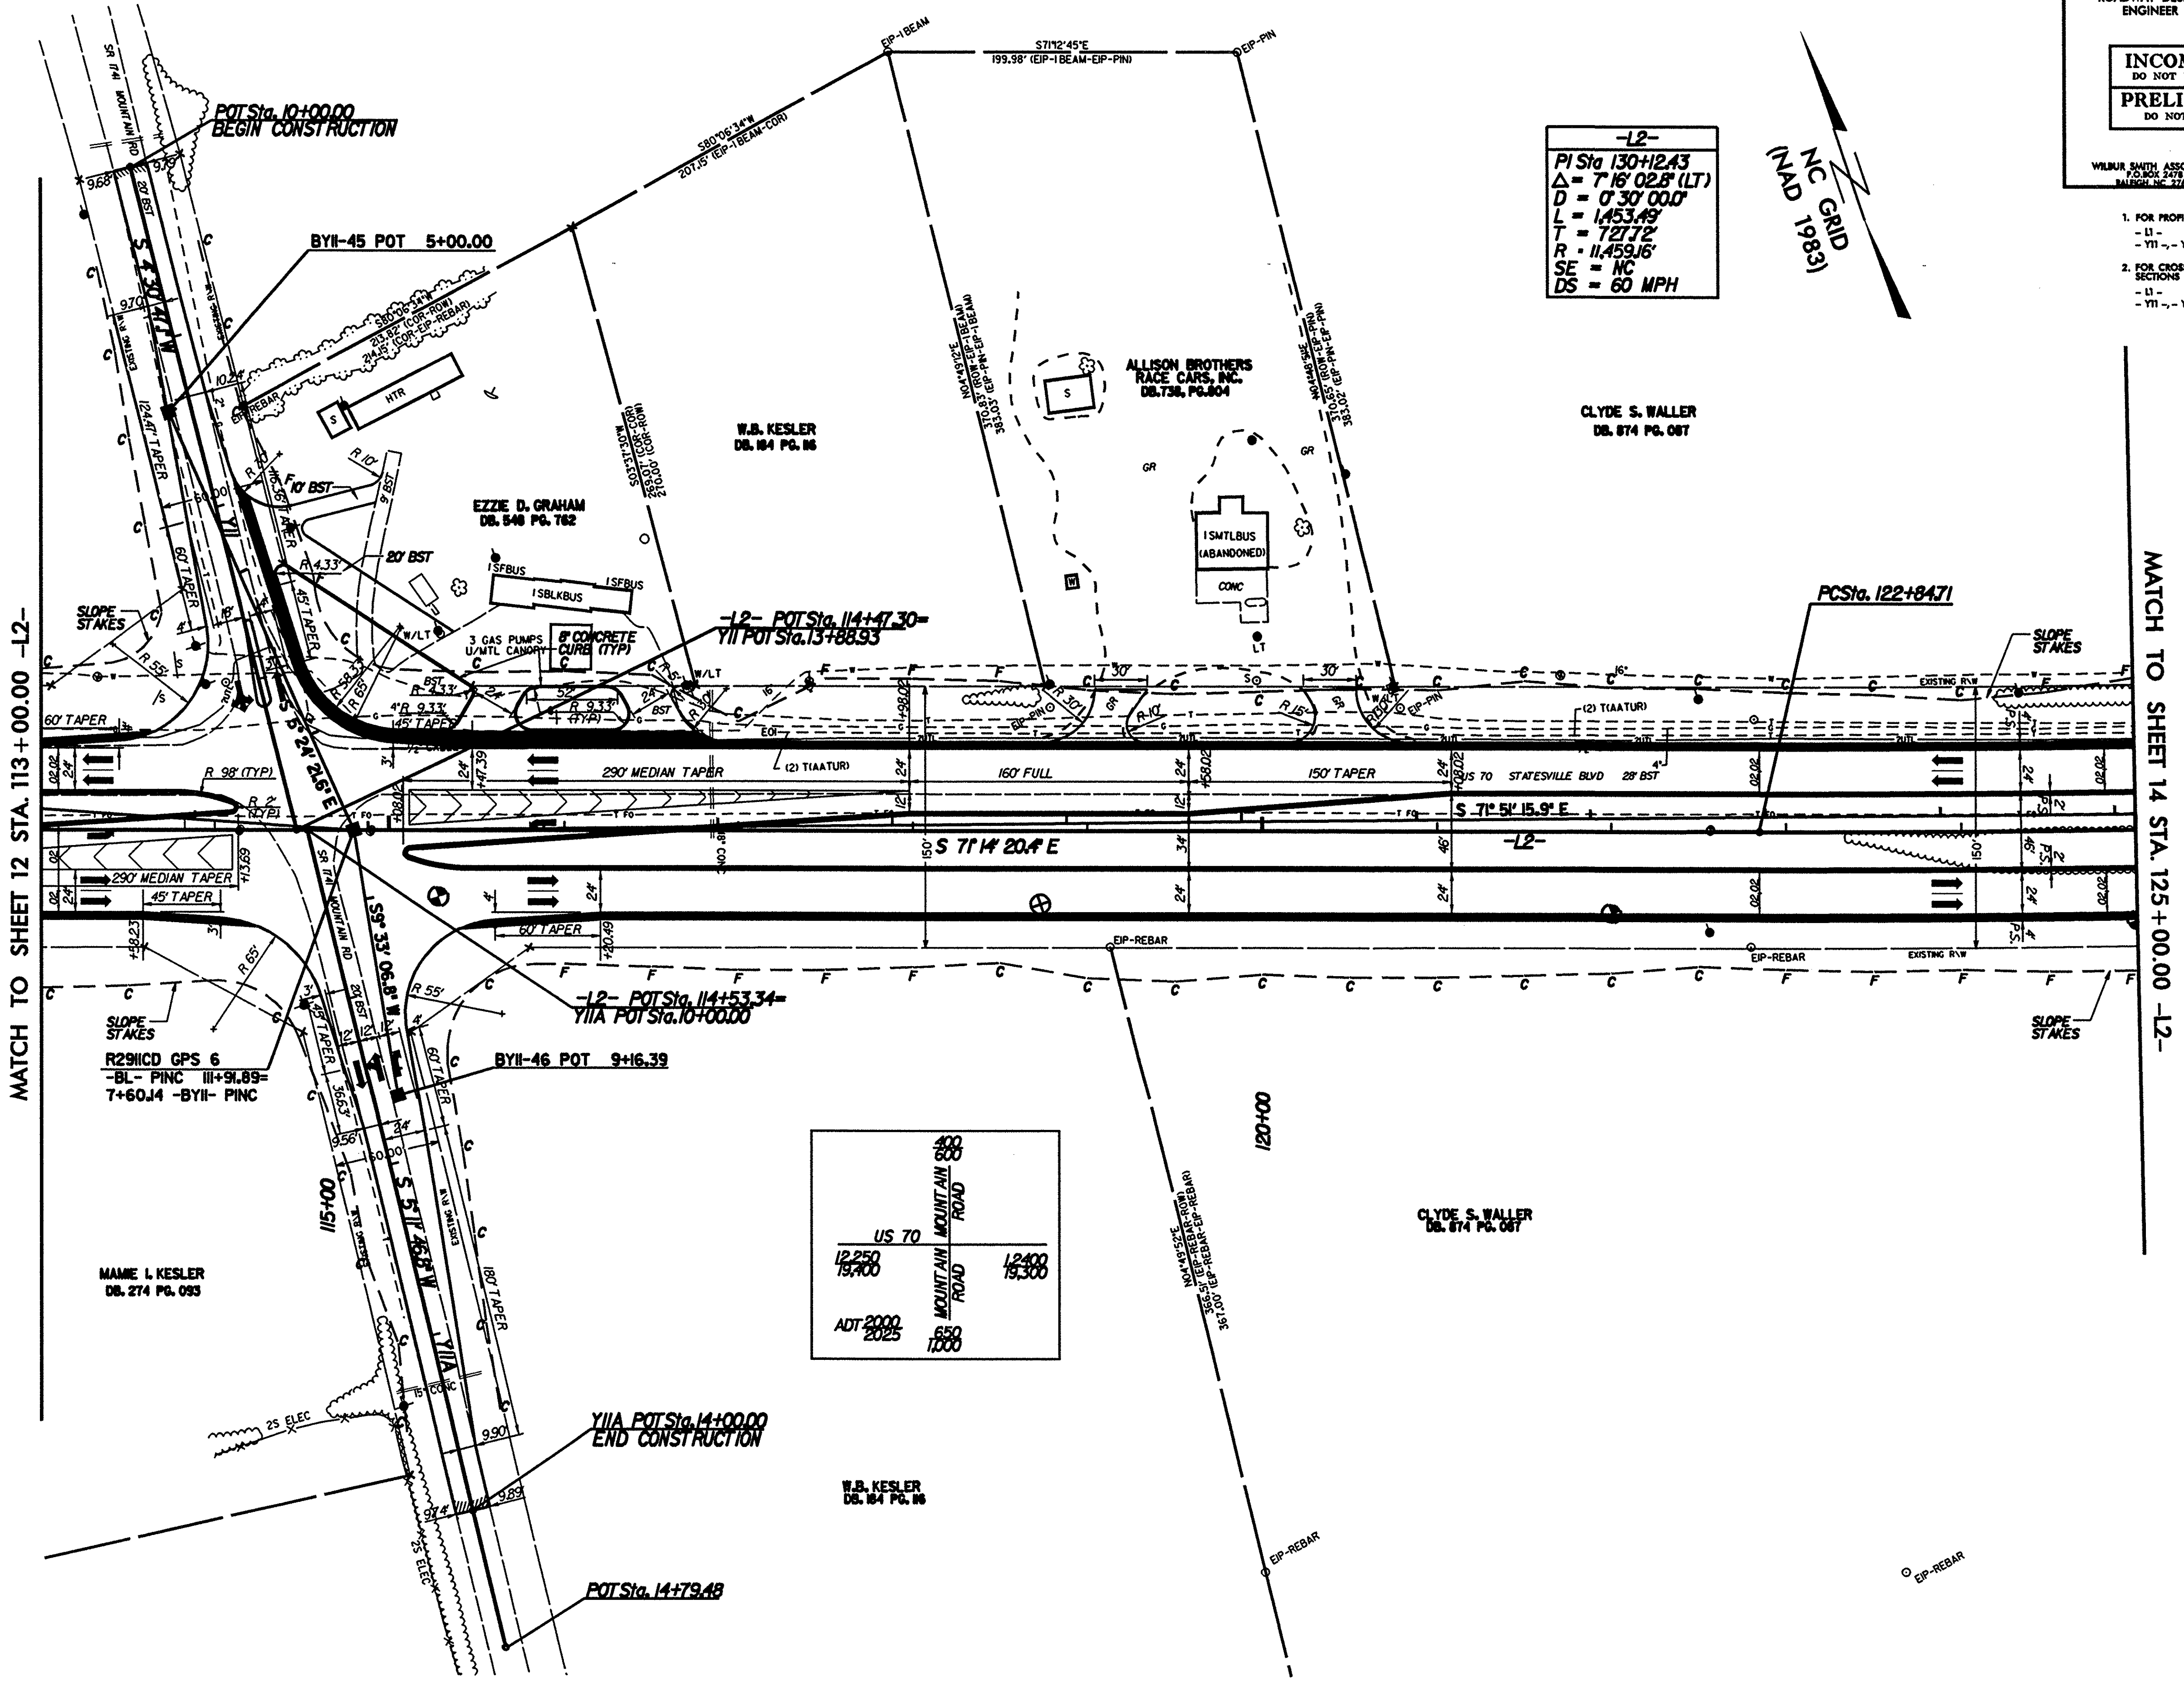

REVISIONS

8/17/99

DATE: $DATE$
TIME: $TIME$
$FILE$