PROJECT REFERENCE NO.	SHEET NO.
R-2911C	4
R/W SHEET NO.	
ROADWAY DESIGN ENGINEER	HYDRAULICS ENGINEER

INCOMPLETE PLANS
DO NOT USE FOR R/W ACQUISITION

PRELIMINARY PLANS
DO NOT USE FOR CONSTRUCTION

WILBUR SMITH ASSOCIATES
P.O. BOX 2479
RALEIGH, NC 27601

SUNGATE DESIGN GROUP
P.O. BOX JONES FRANKLIN RD.
RALEIGH, NC 27604

NOTES

1. FOR PROFILE OF: - L1 -	SEE SHEET NO: 23
2. FOR CROSS SECTIONS OF: - L1 -	SEE SHEET NO: X - 4 THRU X - 8

DATUM DESCRIPTION

THE LOCALIZED COORDINATE SYSTEM DEVELOPED FOR THIS PROJECT IS BASED ON THE STATE PLANE COORDINATES ESTABLISHED BY NCDOT FOR MONUMENT "384 JAS"
WITH STATE PLANE GRID COORDINATES OF
NORTHING: 724643.865(m) EASTING: 1507152.254(m)
THE AVERAGE COMBINED GRID FACTOR USED ON THIS PROJECT (GROUND TO GRID) IS: 0.999873400
THE N.C. LAMBERT GRID BEARING AND
LOCALIZED HORIZONTAL GROUND DISTANCE FROM
"384 JAS" TO -L2- STATION 70+89.80 IS S61°28'58"W, 3,870.26 FEET.

ALL LINEAR DIMENSIONS ARE LOCALIZED HORIZONTAL DISTANCES
VERTICAL DATUM USED IS NGVD 29

NC GRID (NAD 1983)

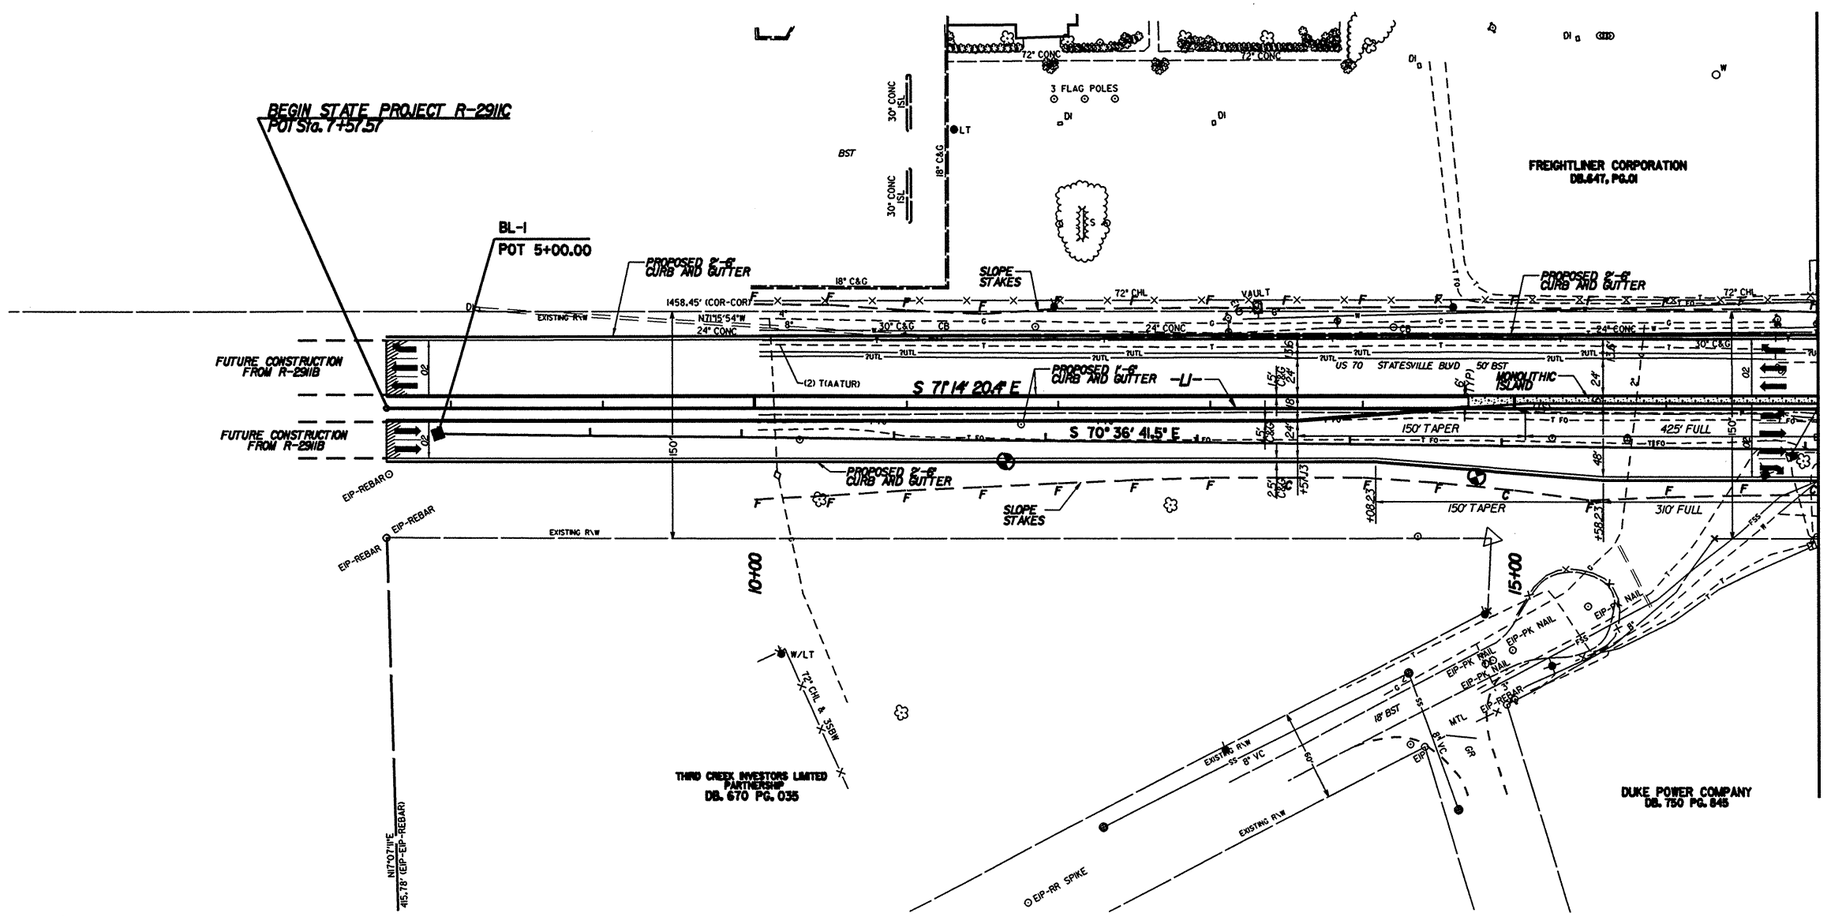

REVISIONS

8/17/99

DATE: SDATES
TIME: STIMES
$FILES