PROJECT REFERENCE NO.	SHEET NO.
R-2911C	U0-7

UTILITIES BY OTHERS

NOTE:
ALL PROPOSED UTILITY WORK SHOWN ON THIS SHEET WILL BE DONE BY OTHERS

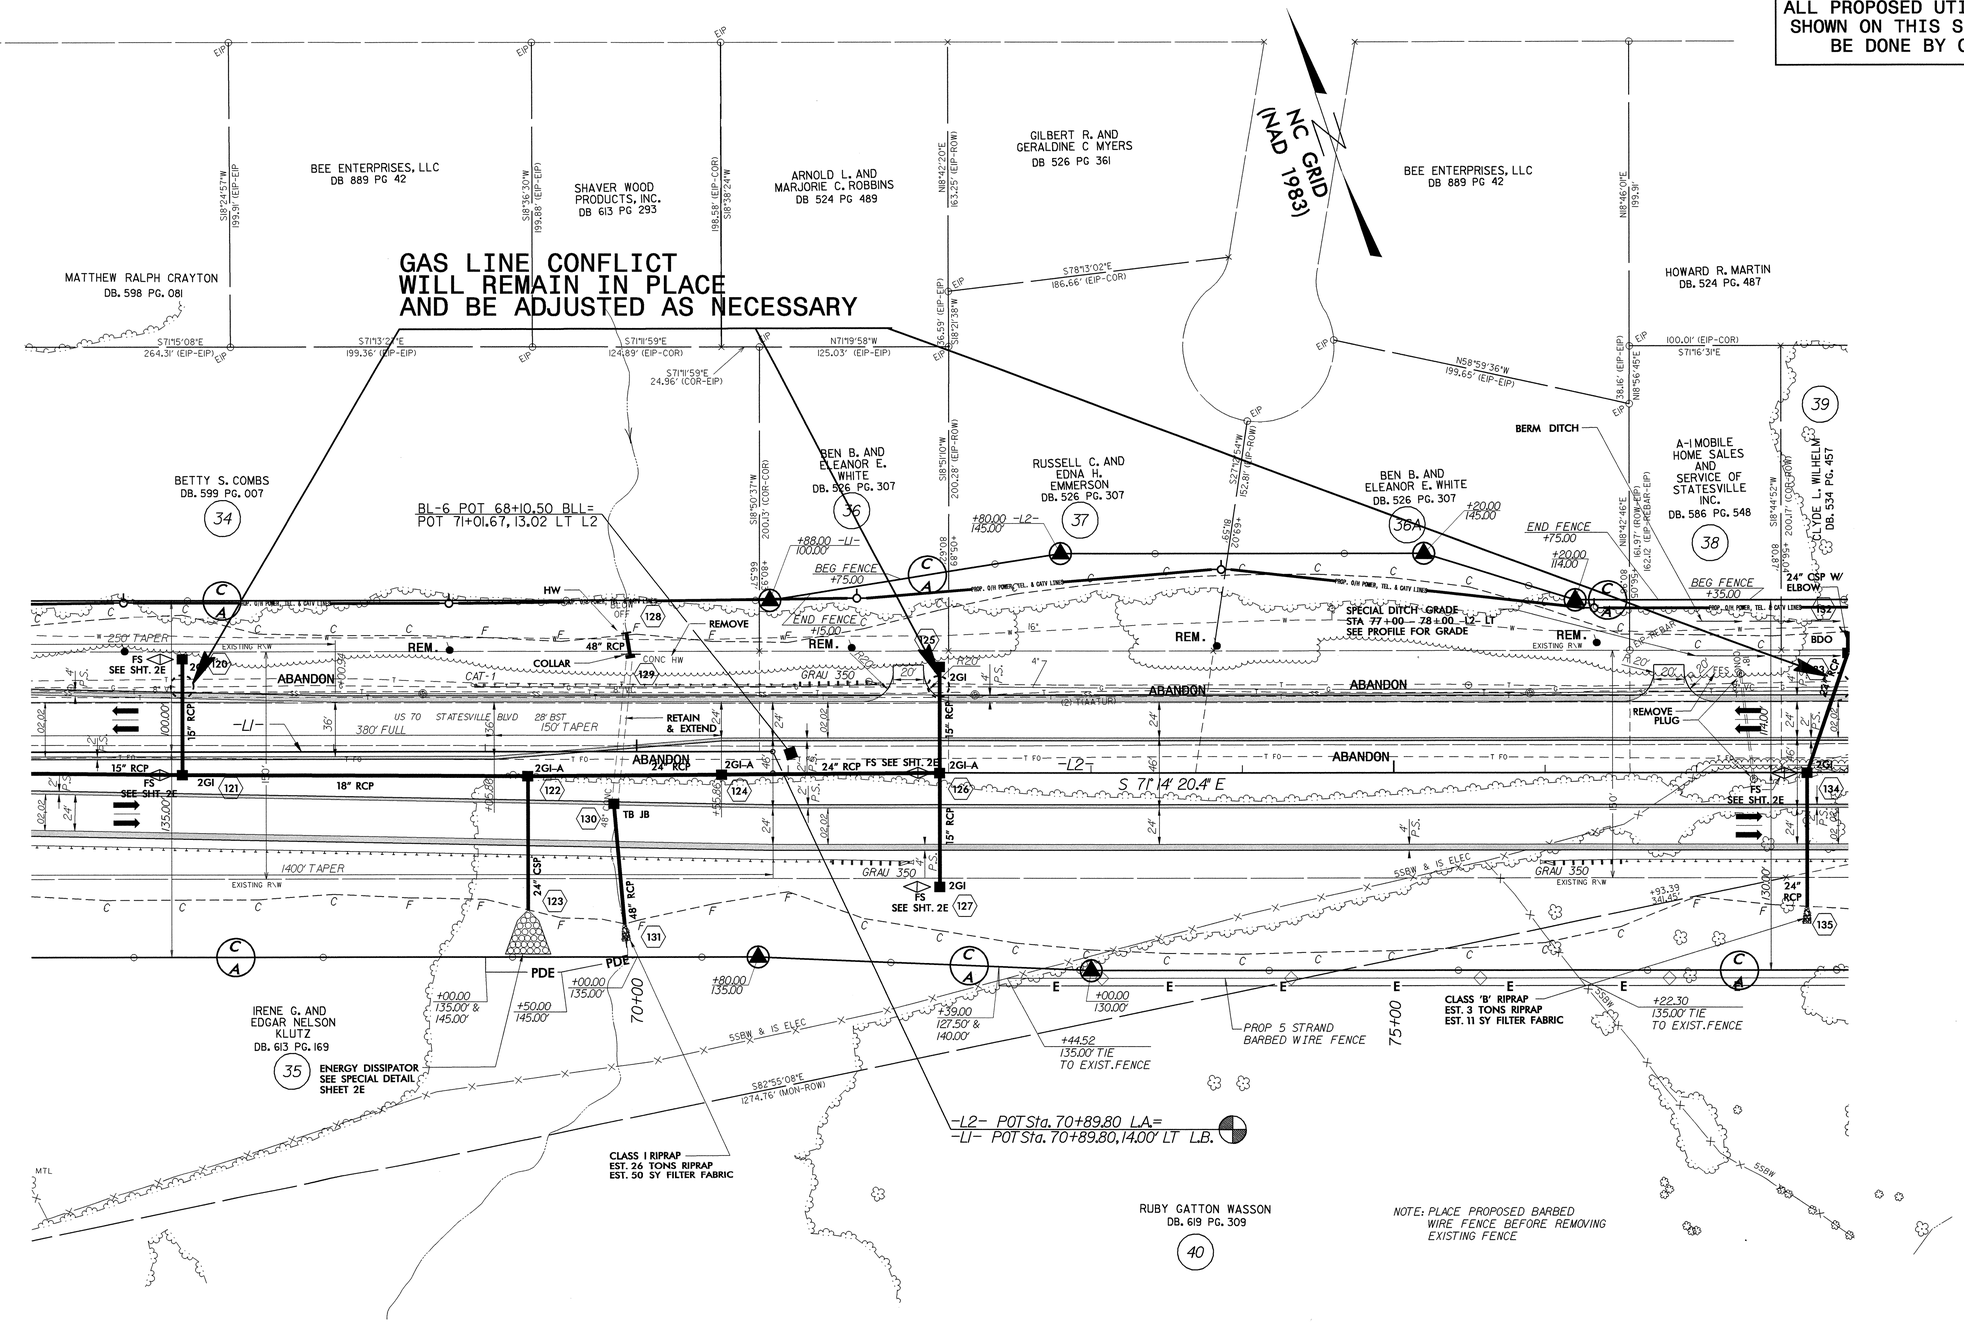

8/17/99

24-AUG-2004 15:31
R:\Utilities\Rdy_Ut\Proj\Proj\R2911c_U07.DGN
jhofshelani AT DS212266