PROJECT REFERENCE NO.	SHEET NO.
R-2911D	EC-23/CONST.6
R/W SHEET NO.	
ROADWAY DESIGN ENGINEER	HYDRAULICS ENGINEER

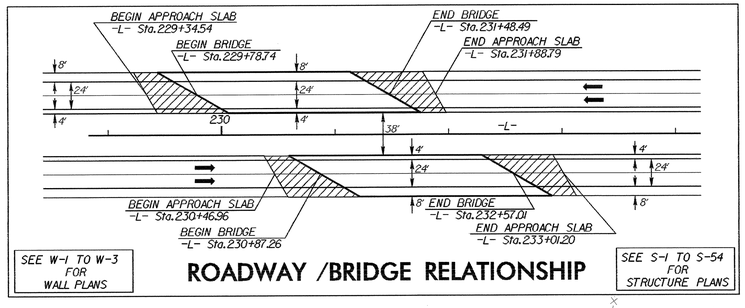

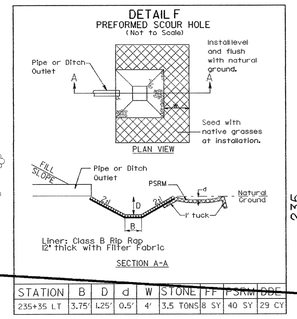

STATION	B	D	d	W	STONE	FF	PSRM	DDC
235+35 LT	3.75'	1.25'	0.5'	4'	3.5 TONS	8 SY	40 SY	29 CY

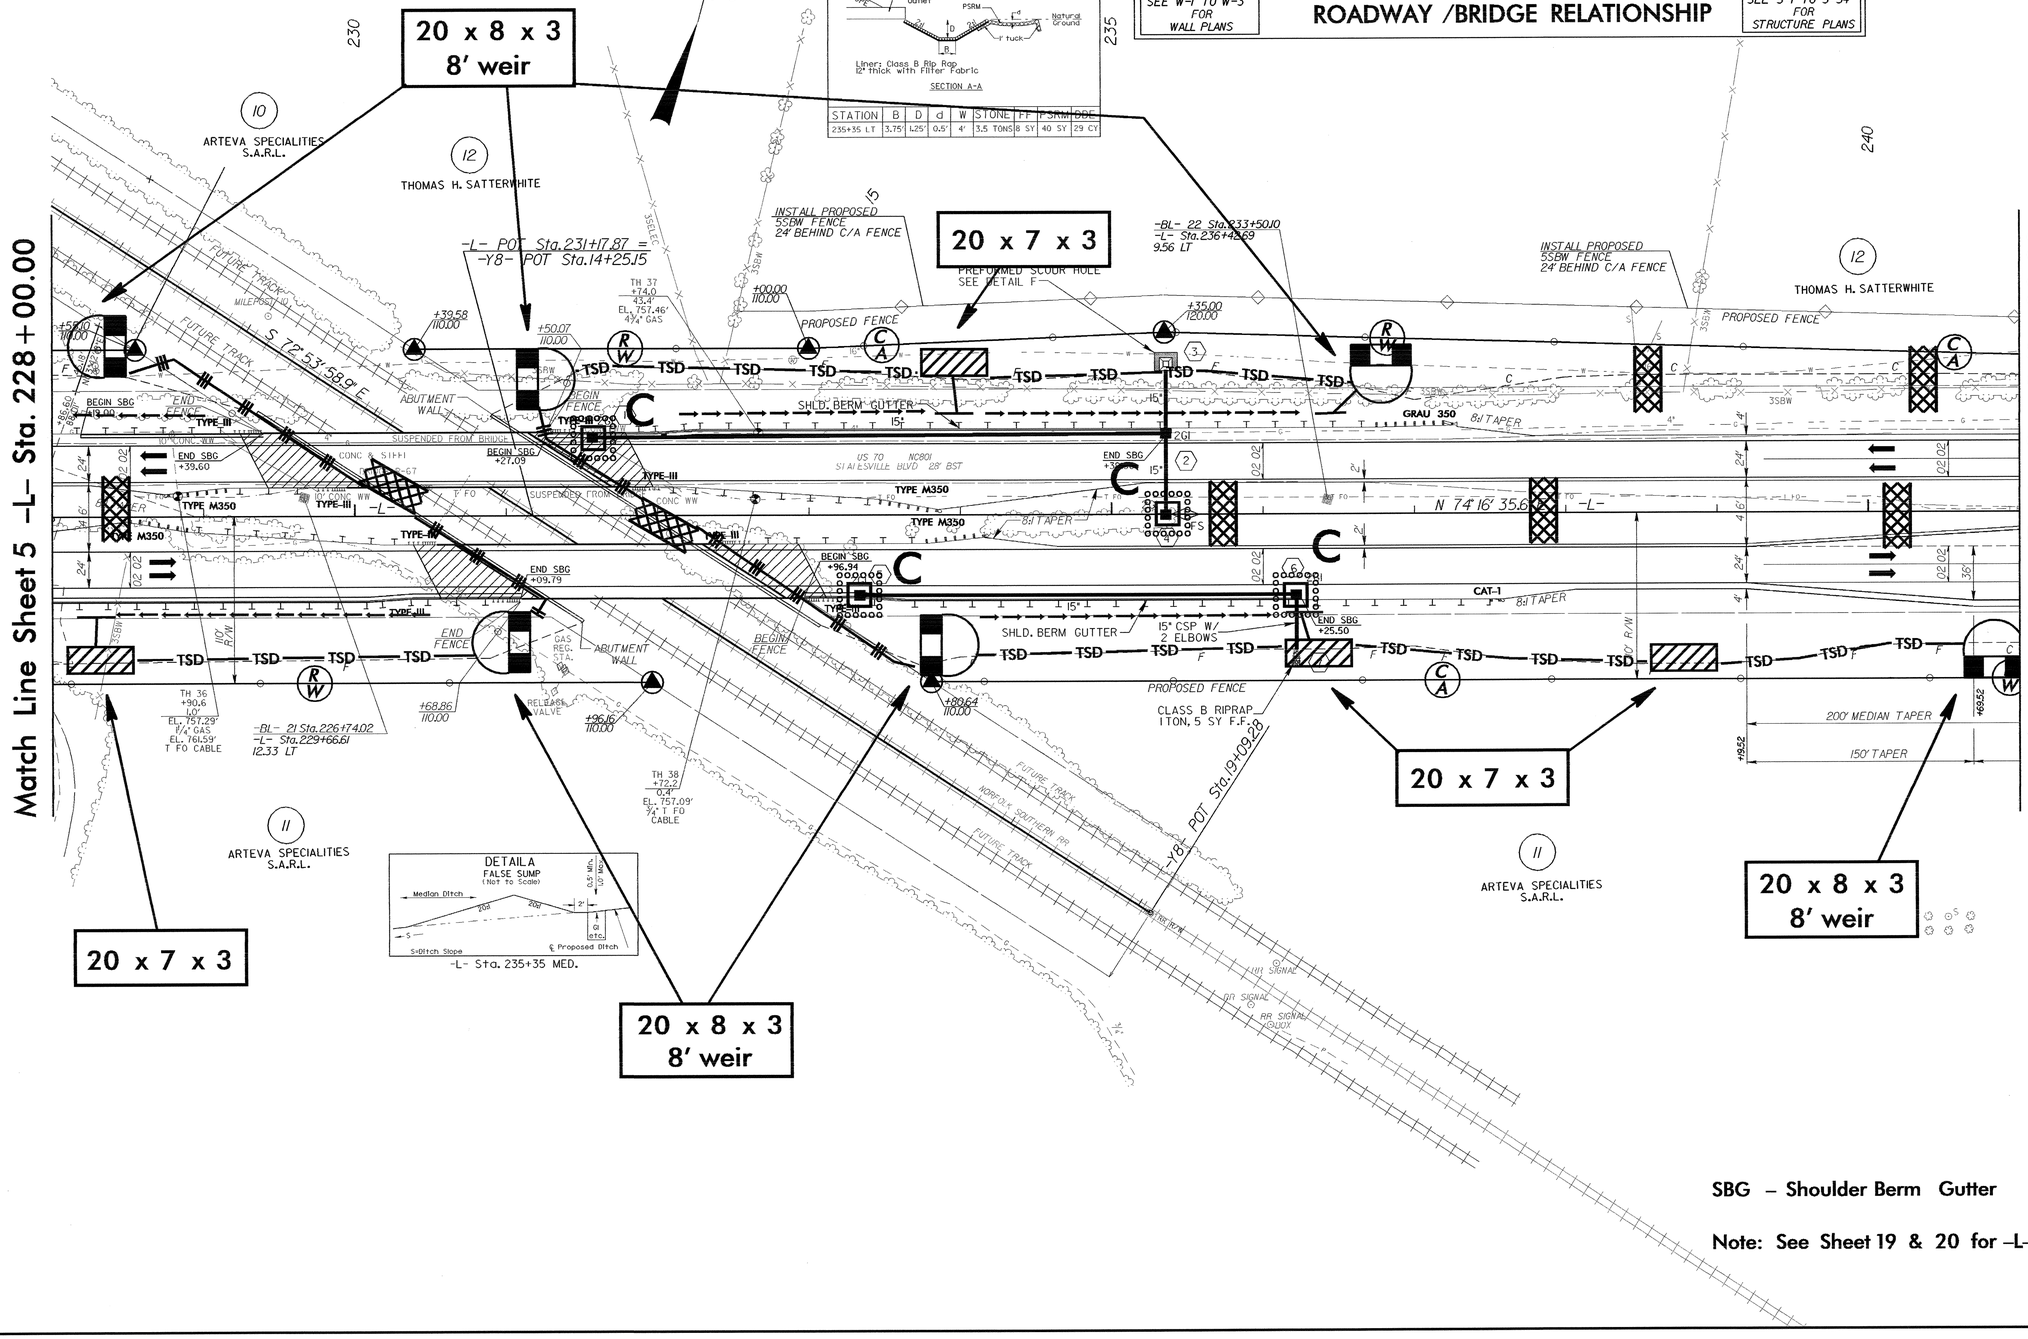

SBG – Shoulder Berm Gutter

Note: See Sheet 19 & 20 for –L– line profile