PROJECT REFERENCE NO.	SHEET NO.
R-2911D	7
ROADWAY DESIGN ENGINEER	HYDRAULICS ENGINEER

PRELIMINARY PLANS
DO NOT USE FOR CONSTRUCTION

INCOMPLETE PLANS
DO NOT USE FOR R/W ACQUISITION
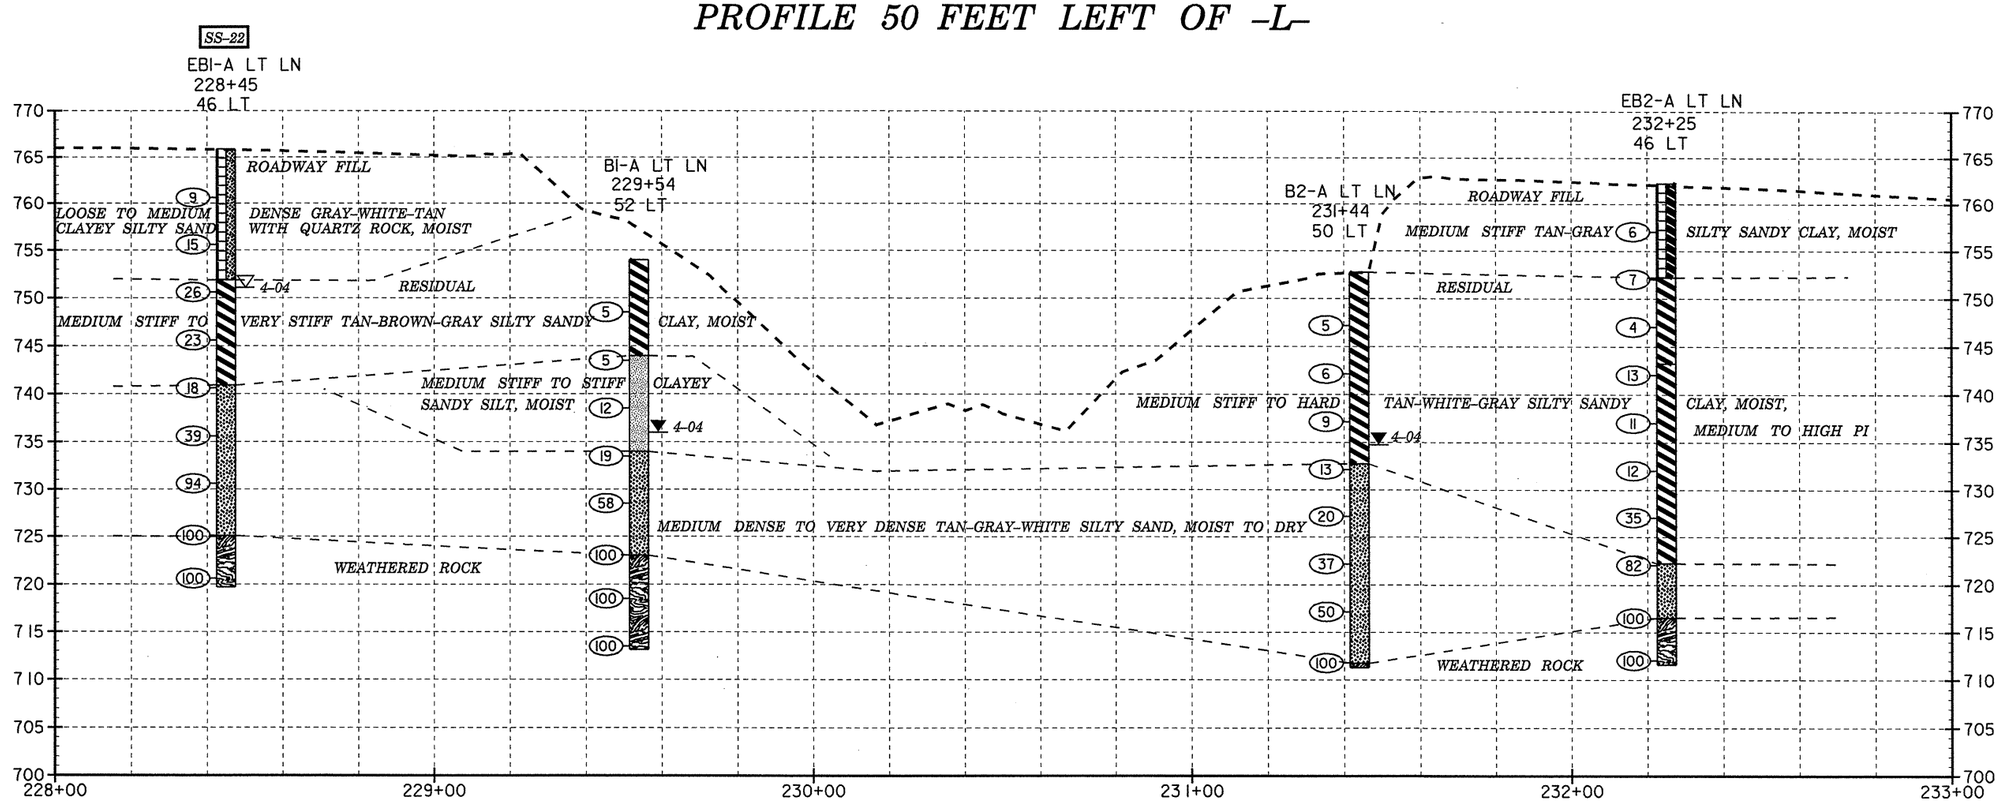
PROFILE 50 FEET LEFT OF -L-