PROJECT REFERENCE NO.	SHEET NO.
R-2911D	9
ROADWAY DESIGN ENGINEER	HYDRAULICS ENGINEER

PRELIMINARY PLANS
DO NOT USE FOR CONSTRUCTION

INCOMPLETE PLANS
DO NOT USE FOR R/W ACQUISITION
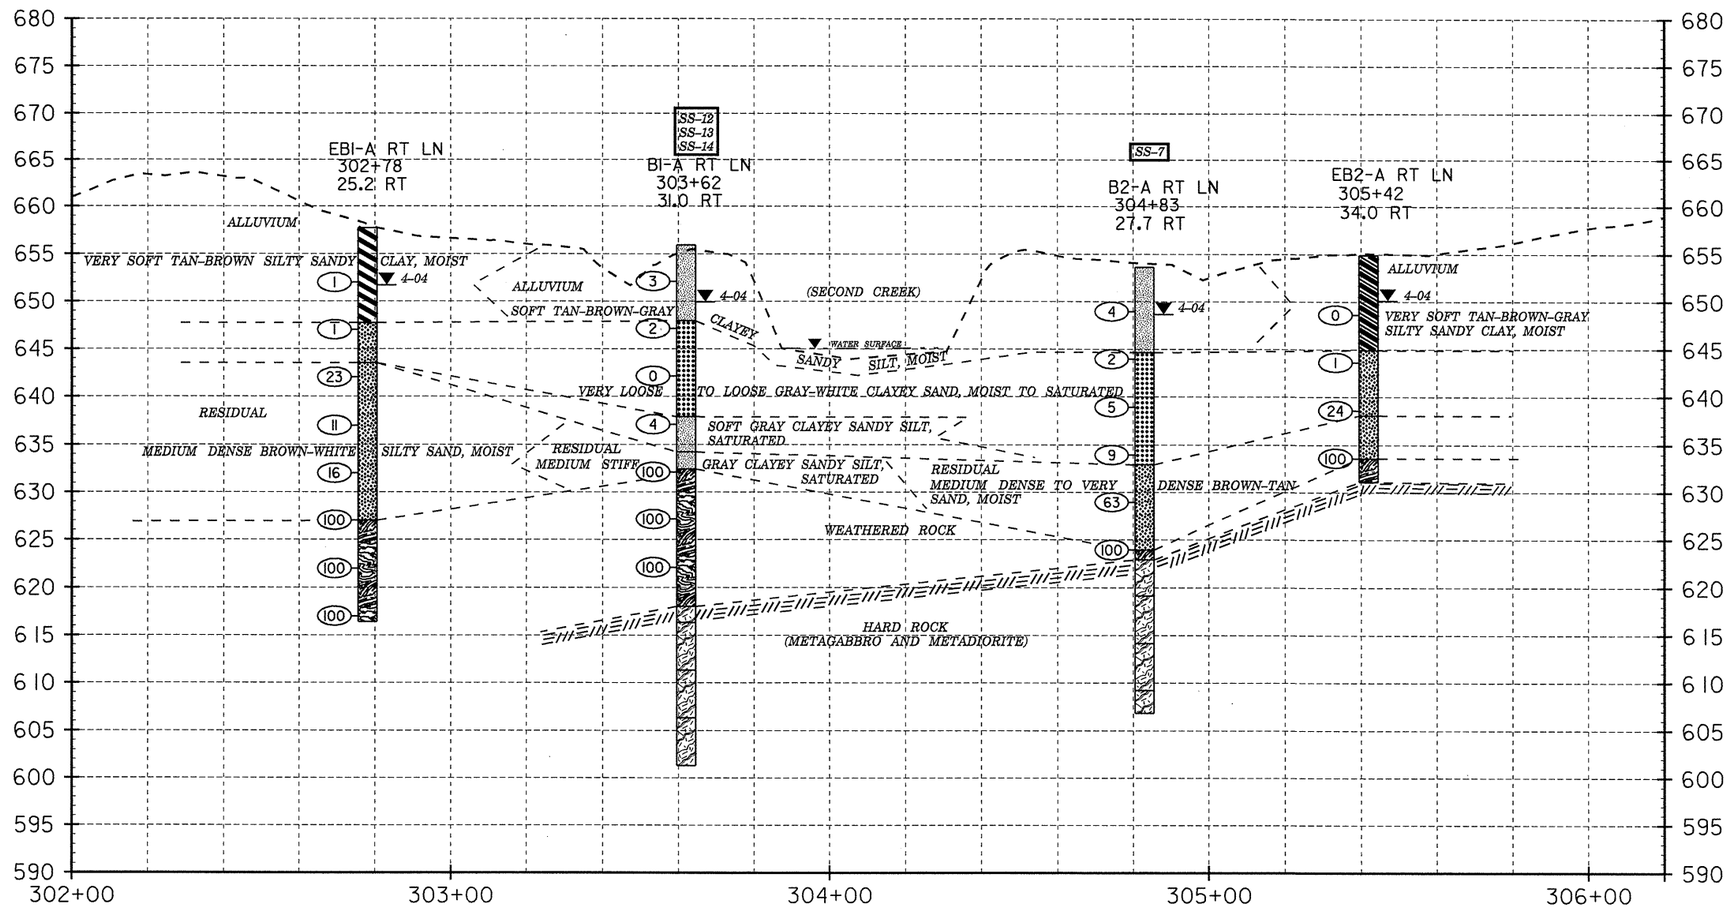
PROFILE 30 FEET RIGHT OF -L-