PROJECT REFERENCE NO.	SHEET NO.
R-2911D	7
ROADWAY DESIGN ENGINEER	HYDRAULICS ENGINEER

PRELIMINARY PLANS
DO NOT USE FOR CONSTRUCTION

INCOMPLETE PLANS
DO NOT USE FOR R/W ACQUISITION
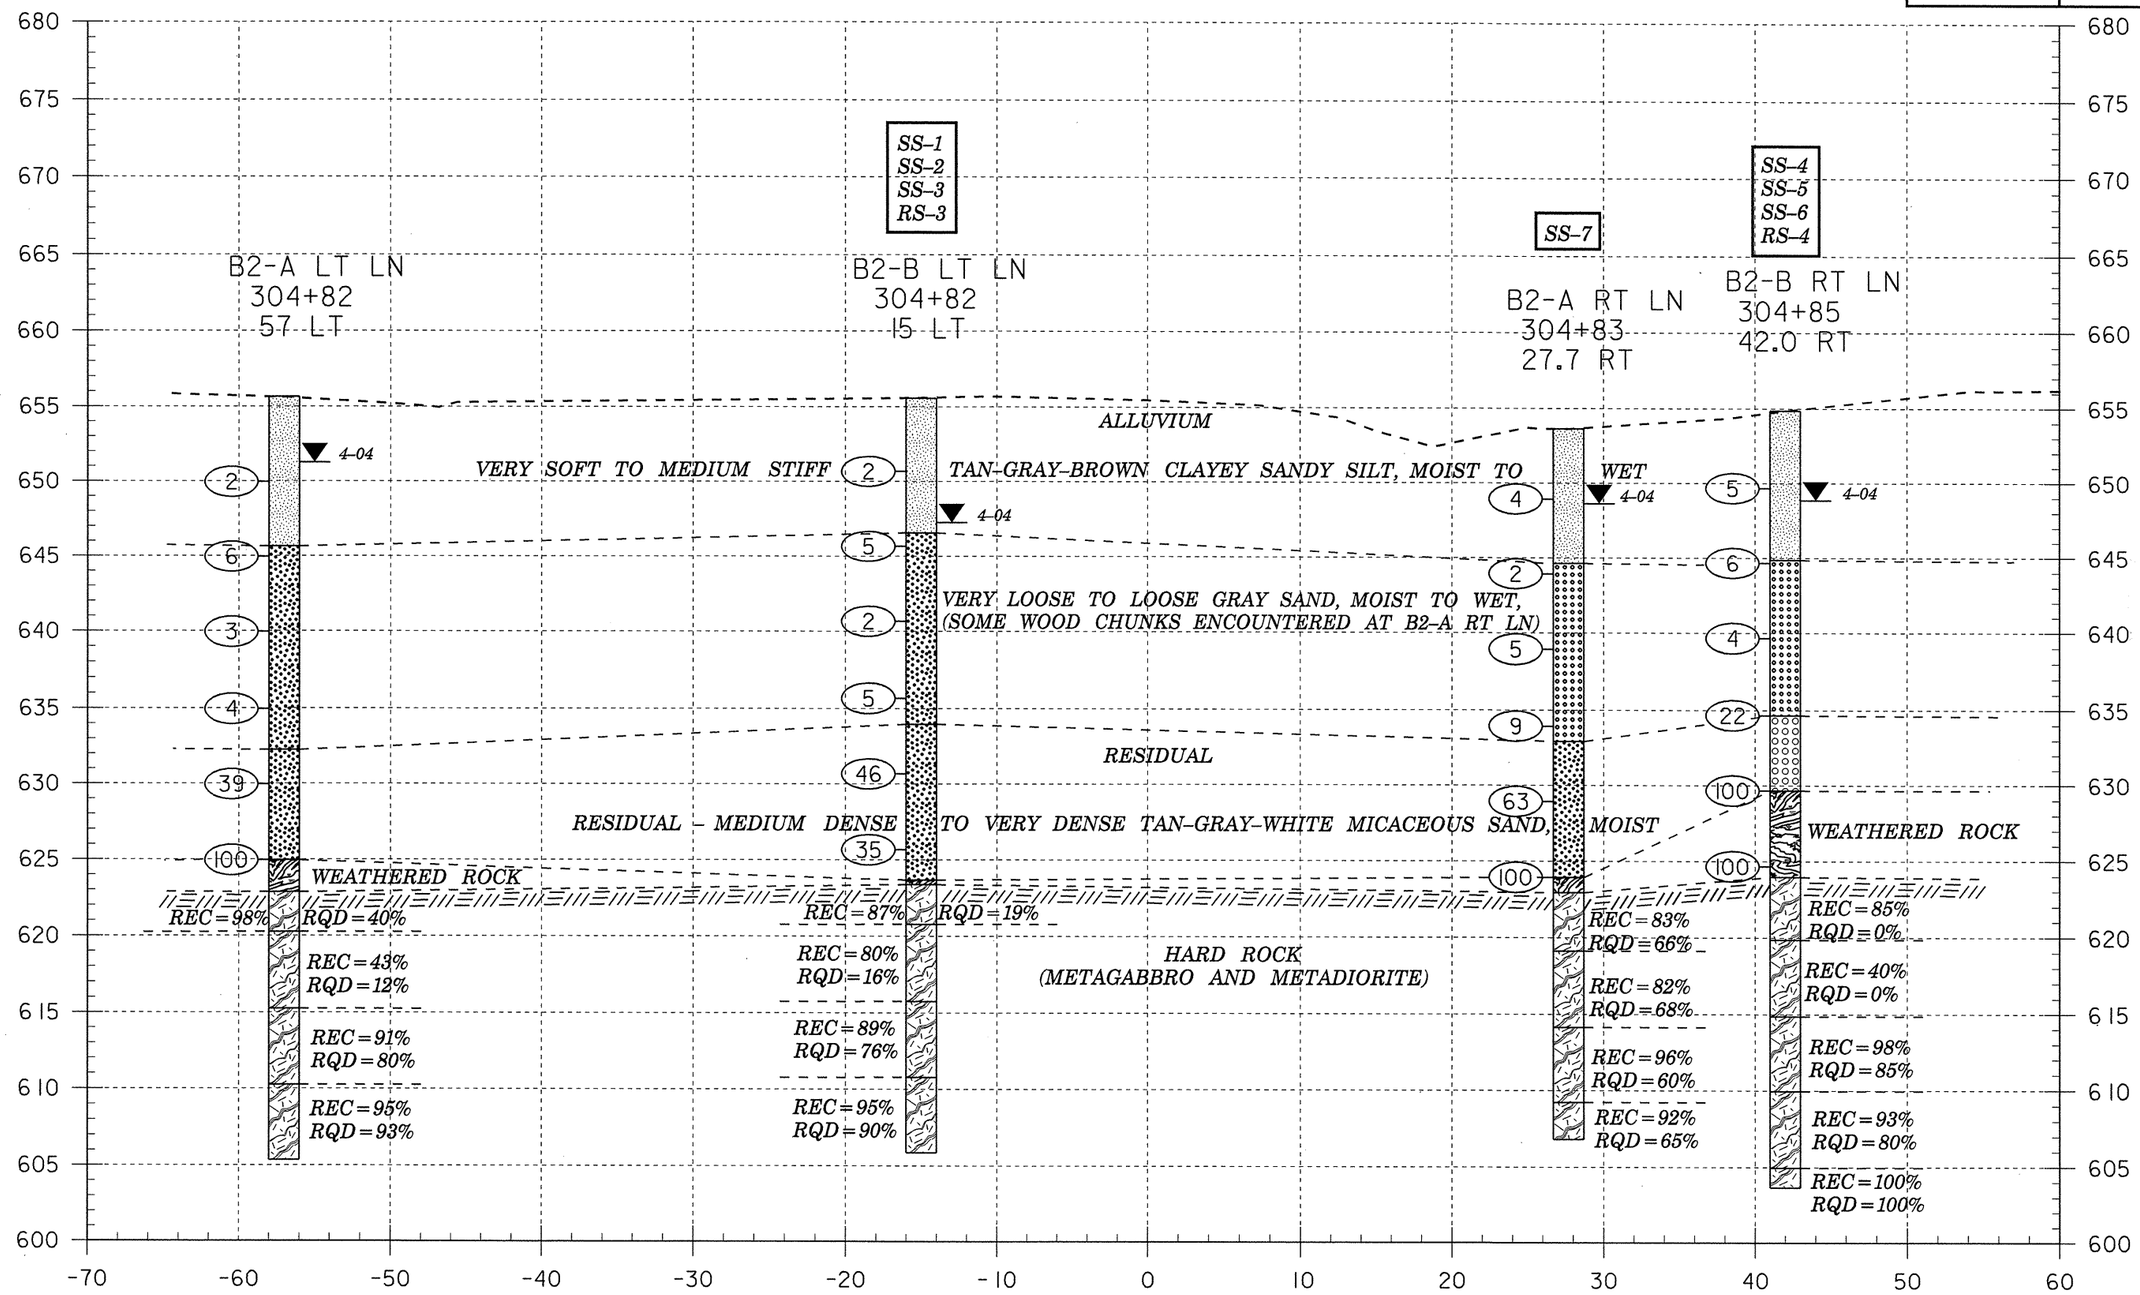
SECTION THRU B2-A LT LN, B2-B LT LN, B2-A RT LN, AND B2-B RT LN