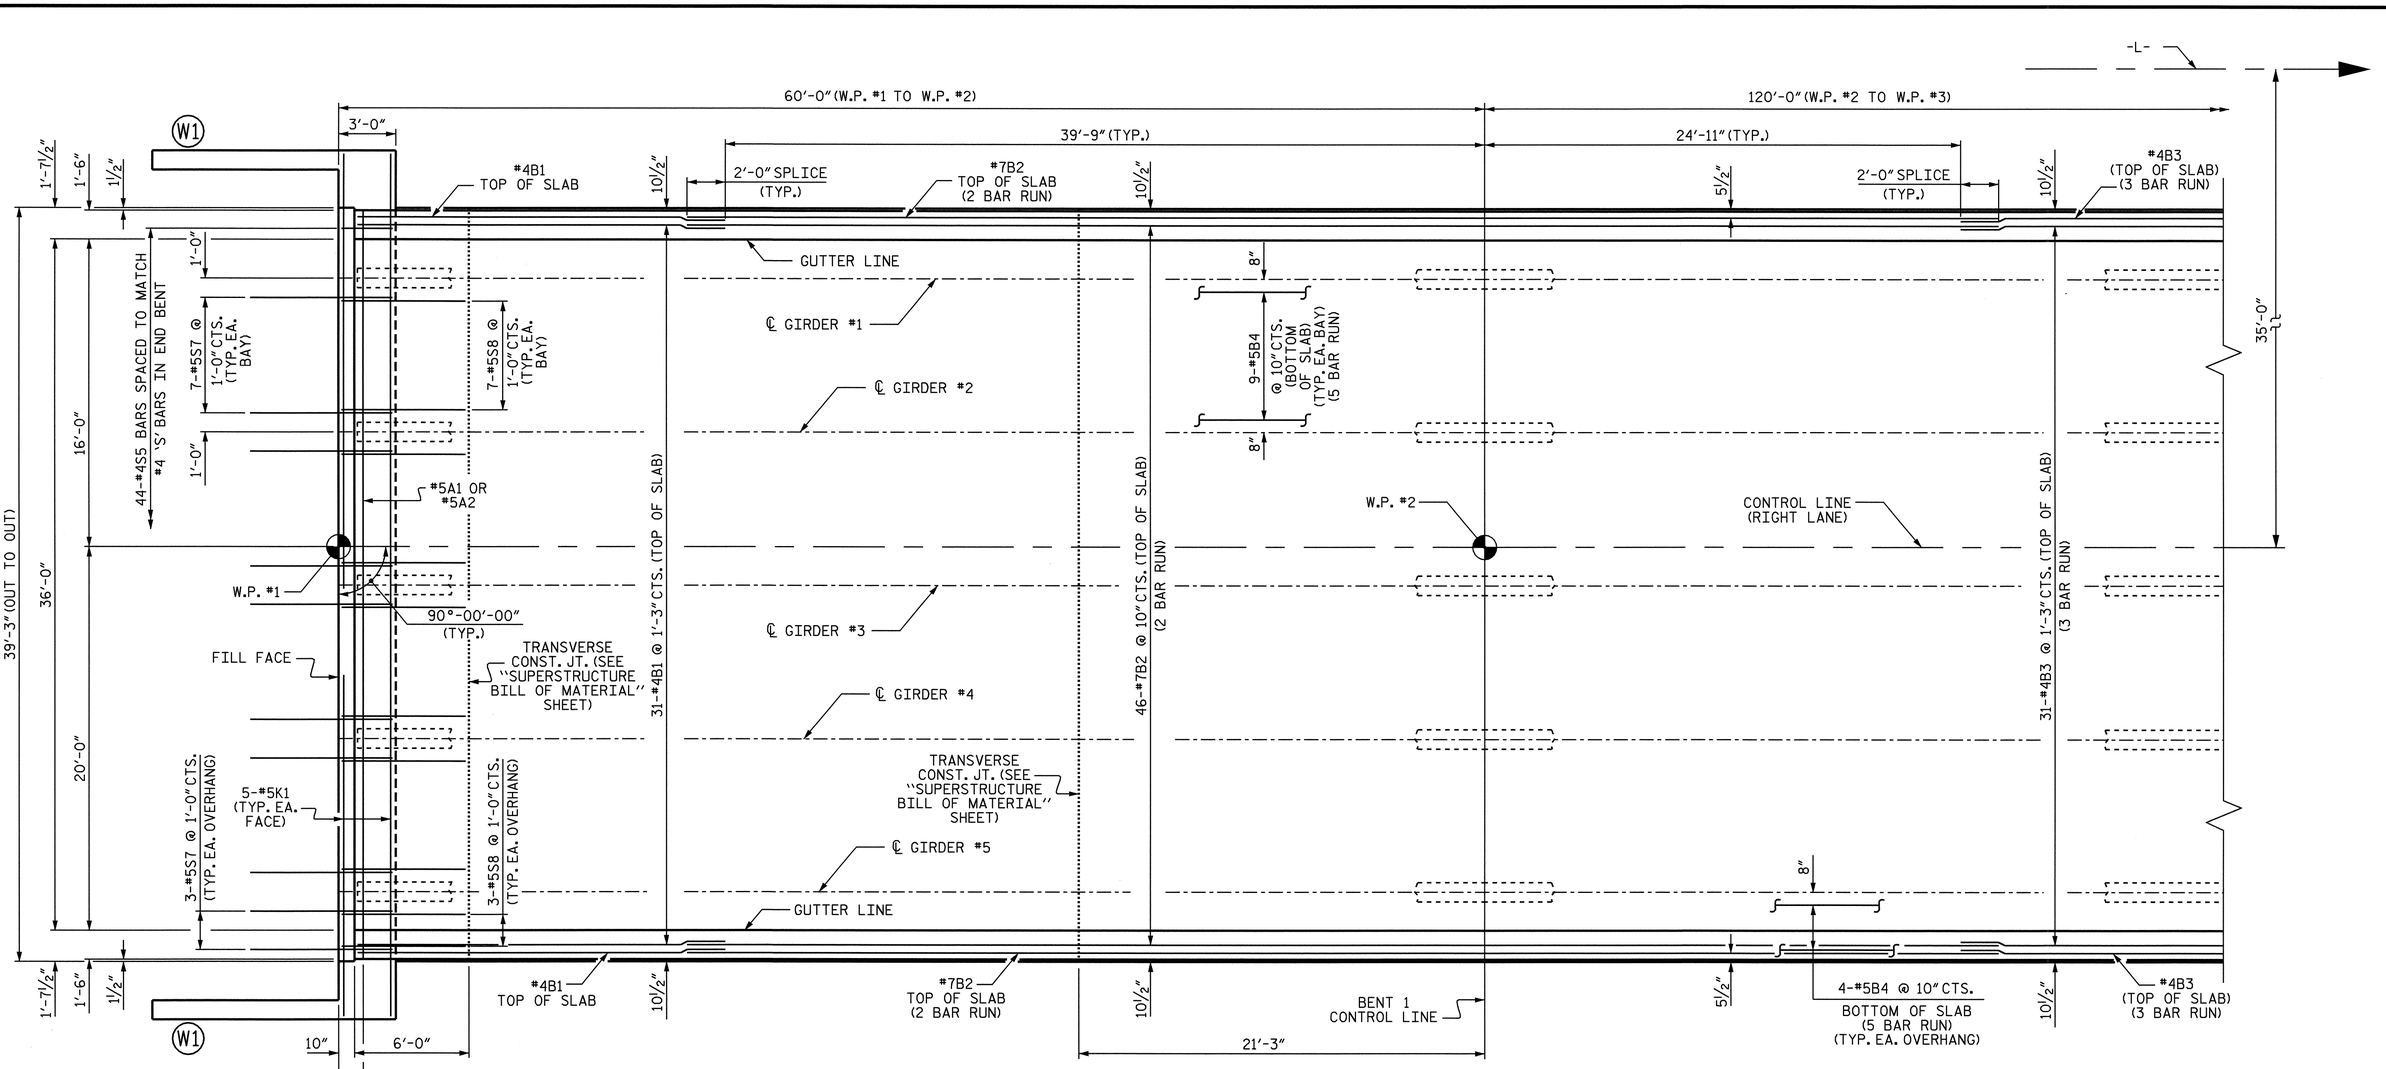

PLAN OF SPAN A

PARTIAL PLAN OF SPAN B

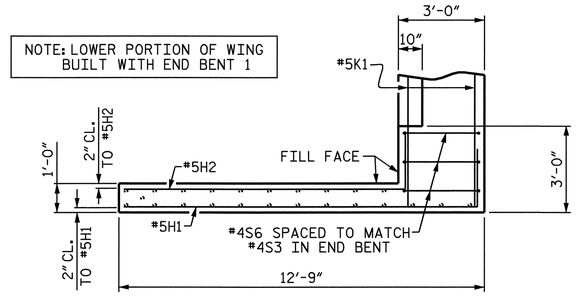

PLAN OF WING W1

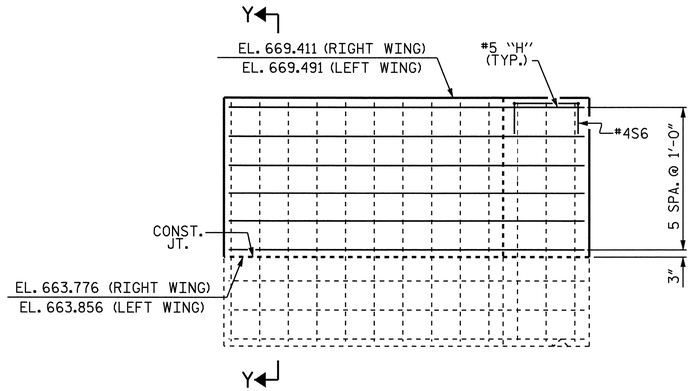

ELEVATION OF WING W1

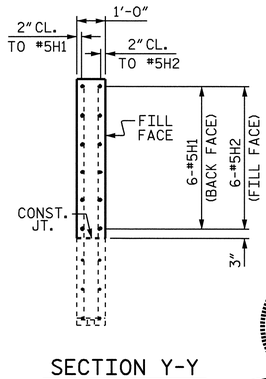

SECTION Y-Y

NORTH CAROLINA PROFESSIONAL SEAL 20211 ENGINEER THOMAS G. LAYNE
11/2/04

PROJECT NO. R-2911D
ROWAN COUNTY
STATION: 304+22.00-L-

SHEET 1 OF 2

STATE OF NORTH CAROLINA
DEPARTMENT OF TRANSPORTATION
RALEIGH

SUPERSTRUCTURE
PLAN OF SPANS
(RIGHT LANE)

REVISIONS						SHEET NO.
NO.	BY:	DATE:	NO.	BY:	DATE:	S-93
1			3			TOTAL SHEETS
2			4			120

DRAWN BY : S.H. SOCKWELL DATE : 5/04
CHECKED BY : K.D. LAYNE DATE : 6/04

02-NOV-2004 14:10
w:\squadt\r2911d\final\Str4\R-2911D_sd_S*_04.dgn
klayne

STR. #4