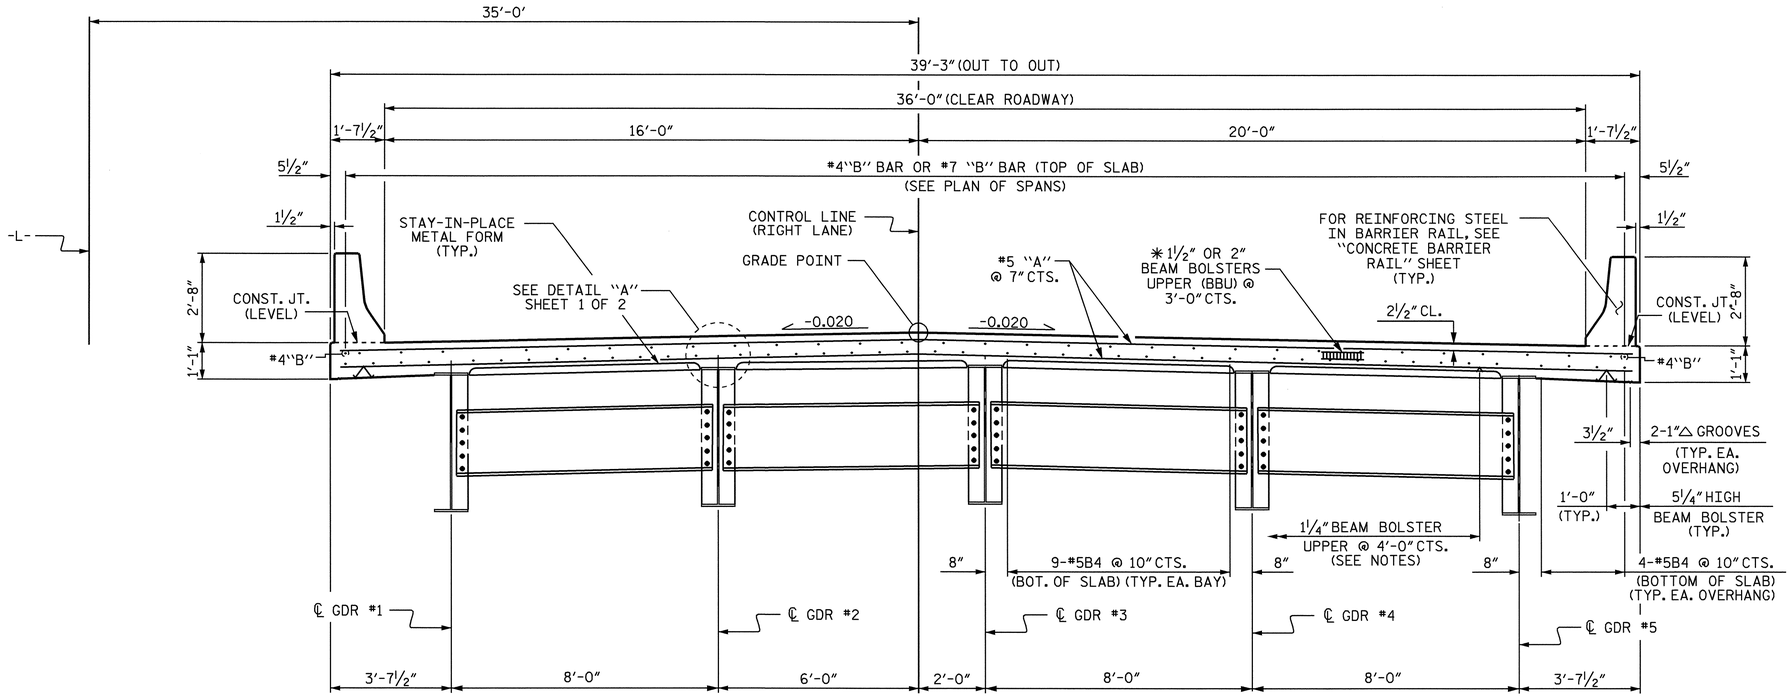

TYPICAL SECTION AT INTERMEDIATE DIAPHRAGM

✱1½" BEAM BOLSTER UPPER (B.B.U.) TO BE USED IN AREAS OF SLAB WITH #7 "B" BARS AT BENT 1 AND BENT 2. ALL OTHER AREAS OF THE SLAB USE 2" BEAM BOLSTER UPPER (B.B.U.).

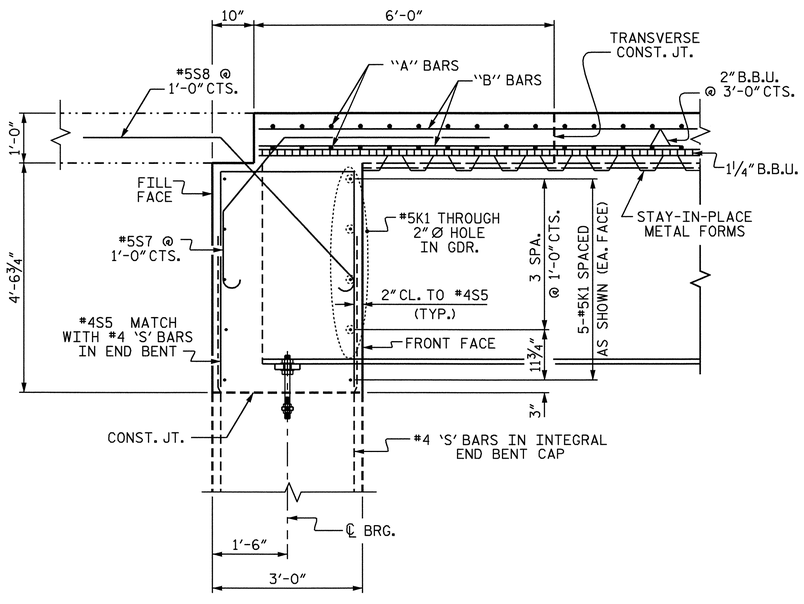

SECTION THRU INTEGRAL END BENT

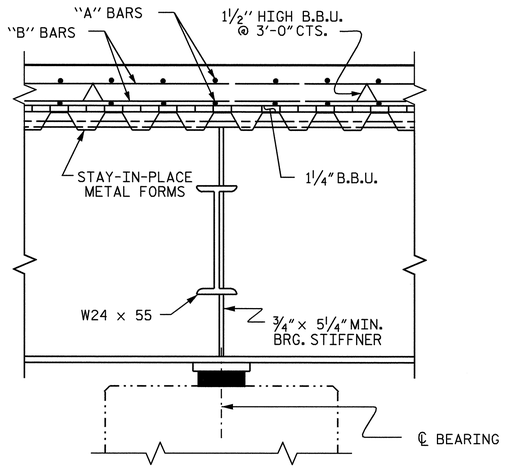

SECTION AT BENT

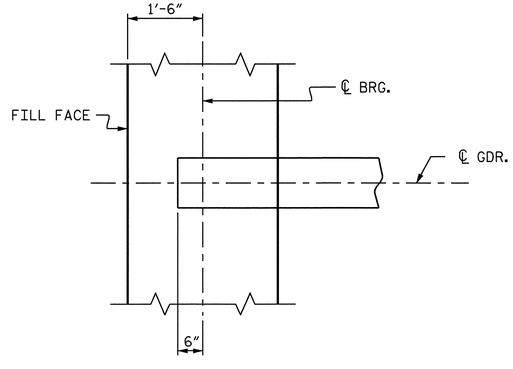

PLAN OF BEAM @ INTEGRAL END BENT #1

END BENT 1 SHOWN, END BENT 2 SIMILIAR

DRAWN BY : S.H. SOCKWELL DATE : 5/04
CHECKED BY : K.D. LAYNE DATE : 6/04

02-NOV-2004 14:10
wt\squadt\r2911d\final\Str4\R-2911D_sd_TS_04.dgn
klayne

NORTH CAROLINA PROFESSIONAL SEAL 20211 ENGINEER THOMAS G. PAYNE
Thomas G. Payne 11/2/04

PROJECT NO. R-2911D
ROWAN COUNTY
STATION: 304+22.00-L-
SHEET 2 OF 2

STATE OF NORTH CAROLINA
DEPARTMENT OF TRANSPORTATION
RALEIGH

SUPERSTRUCTURE
TYPICAL SECTION
(RIGHT LANE)

REVISIONS						SHEET NO.
NO.	BY:	DATE:	NO.	BY:	DATE:	S-92
1			3			TOTAL SHEETS
2			4			120

STR. #4