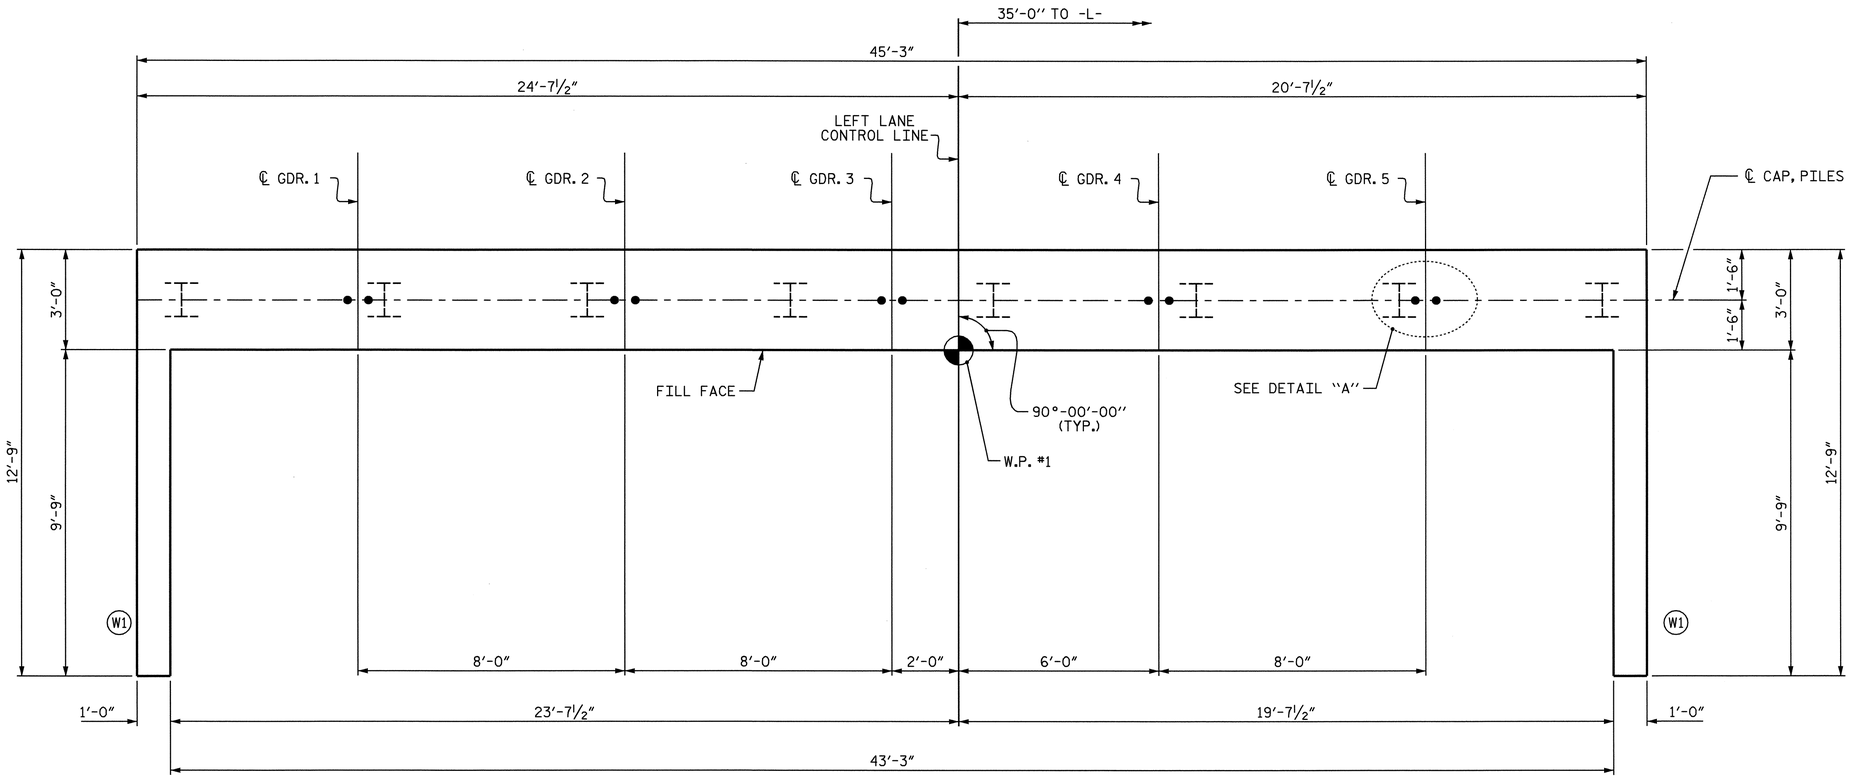

PLAN

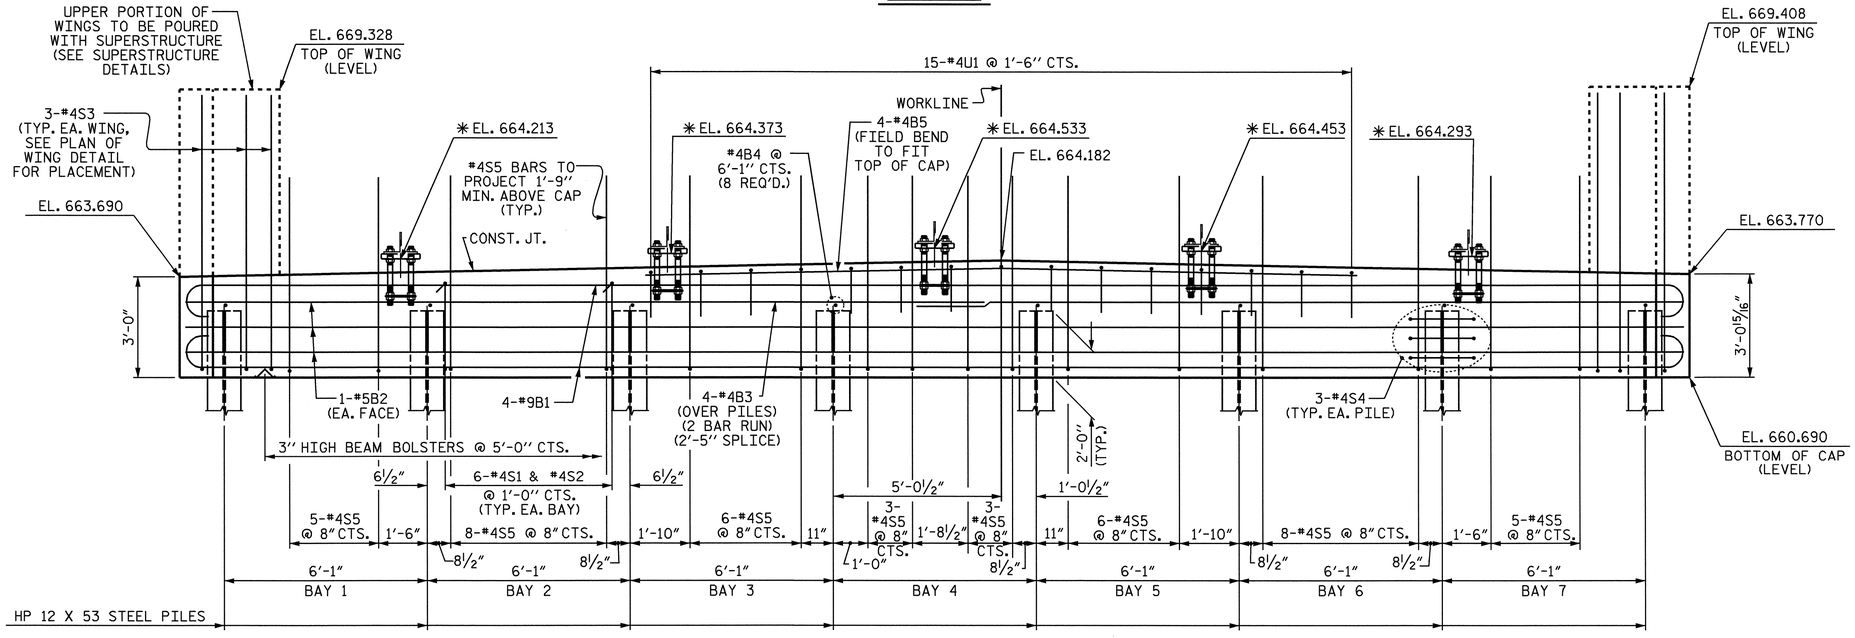

ELEVATION

*ELEVATIONS ARE SHOWN TO BOTTOM OF LEVELING PLATE

NOTES

STIRRUPS IN CAP MAY BE SHIFTED AS NECESSARY TO CLEAR ANCHOR BOLTS.

SEE SUPERSTRUCTURE SHEETS FOR UPPER PART OF INTEGRAL END BENT DETAILS.

THE CONTRACTOR SHALL PROVIDE FOR INSTALLATION OF THE 4" DIAMETER DRAIN PIPE THROUGH THE WING WALL AS REQUIRED FOR REINFORCED BRIDGE APPROACH FILLS, SEE ROADWAY PLANS. REINFORCING STEEL IN THE WING WALL MAY BE SHIFTED AS NECESSARY TO CLEAR THE DRAIN PIPES.

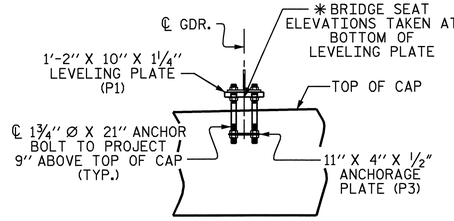

ELEVATION VIEW

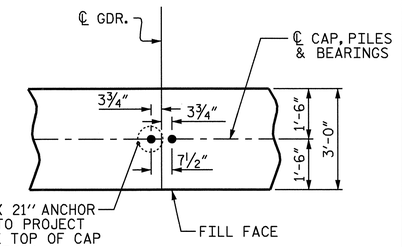

PLAN VIEW

DETAIL "A"

FOR LEVELING PLATE DETAILS, SEE "LEVELING PLATE DETAILS" SHEET.

PROJECT NO. R-2911D

ROWAN COUNTY

STATION: 304+22.00 -L-

SHEET 1 OF 3

STATE OF NORTH CAROLINA
DEPARTMENT OF TRANSPORTATION
RALEIGH

SUBSTRUCTURE

INTEGRAL END BENT #1

LEFT LANE

REVISIONS						SHEET NO.
NO.	BY:	DATE:	NO.	BY:	DATE:	S-73
1			3			TOTAL SHEETS
2			4			120

STR. #3

DRAWN BY : J.P. ADAMS DATE : 4/19/04
CHECKED BY : B.C. HUNT DATE : 5/5/04

02-NOV-2004 09:48
W:\squadt\r2911d\final\Str3\R-2911D_sd_E*_03.dgn
klayne