5/28/99

PROJECT REFERENCE NO.	SHEET NO.
R-2911D	20
ROADWAY DESIGN ENGINEER	HYDRAULICS ENGINEER

PRELIMINARY PLANS
DO NOT USE FOR CONSTRUCTION

INCOMPLETE PLANS
DO NOT USE FOR R/W ACQUISITION

PBSJ POST, BUCKLEY, SCHUH & JERNIGAN, INC.
324 SPRING FOREST ROAD
RALEIGH, NORTH CAROLINA 27616

-LLT-

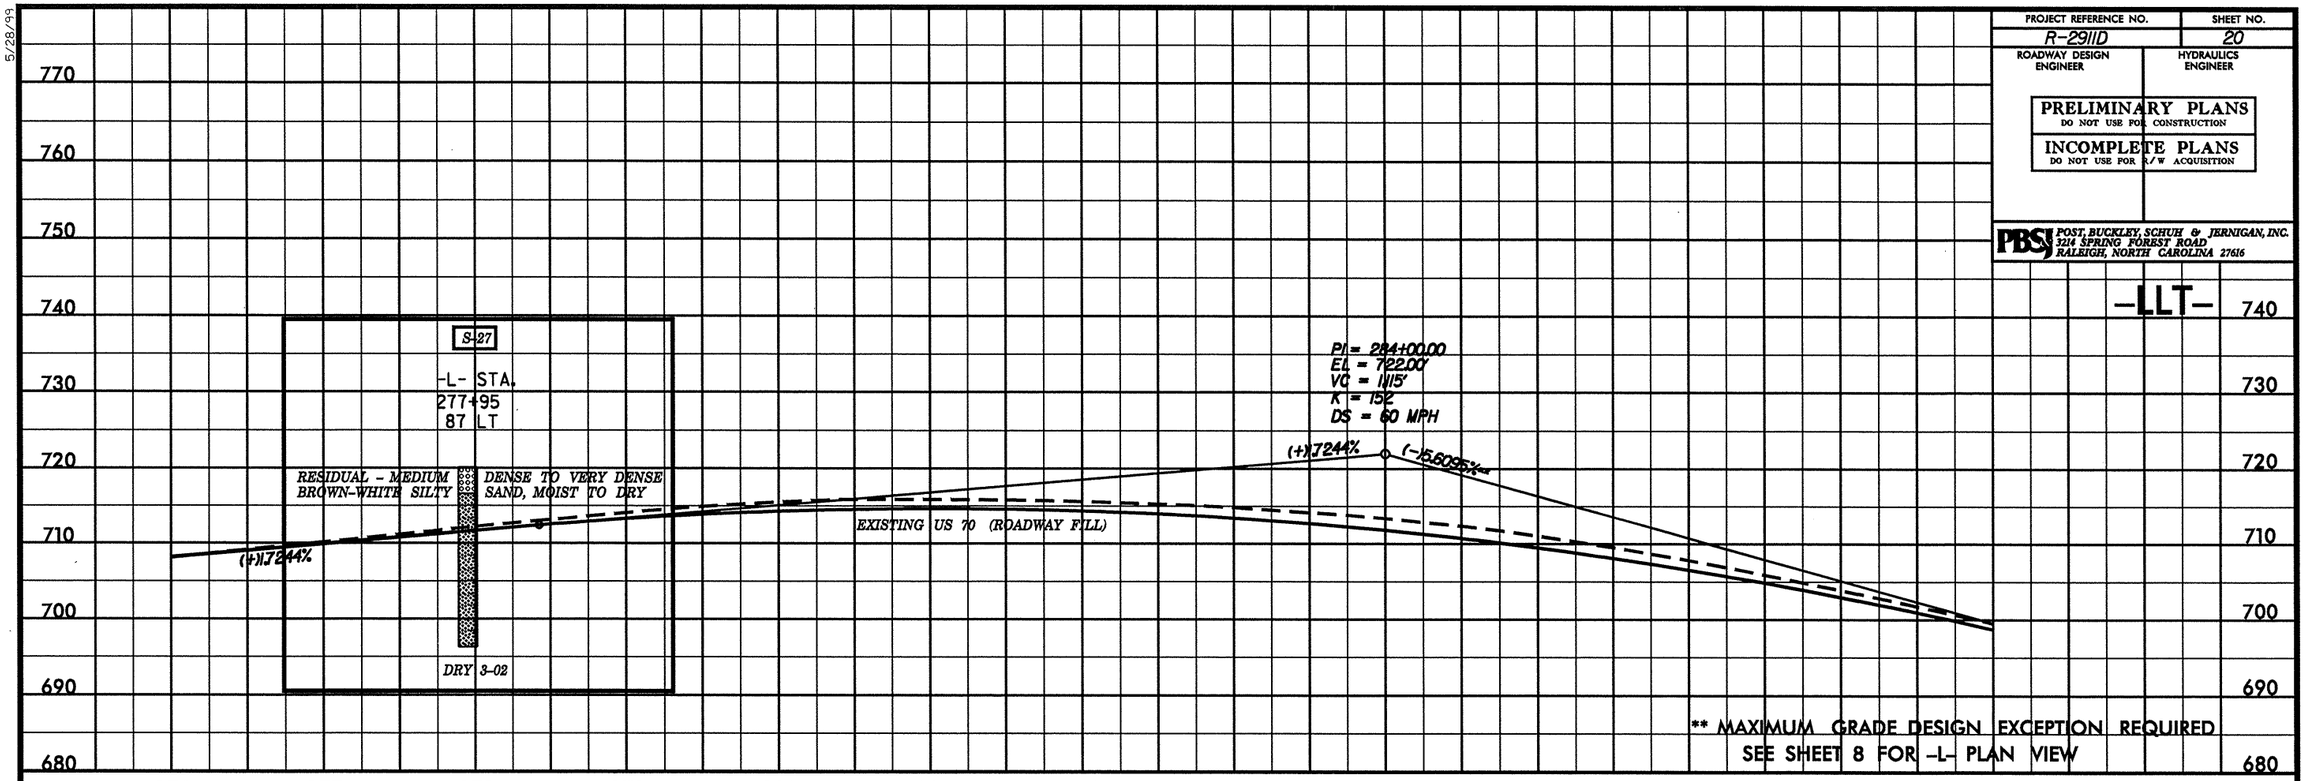

-LRT-

SOIL TEST RESULTS
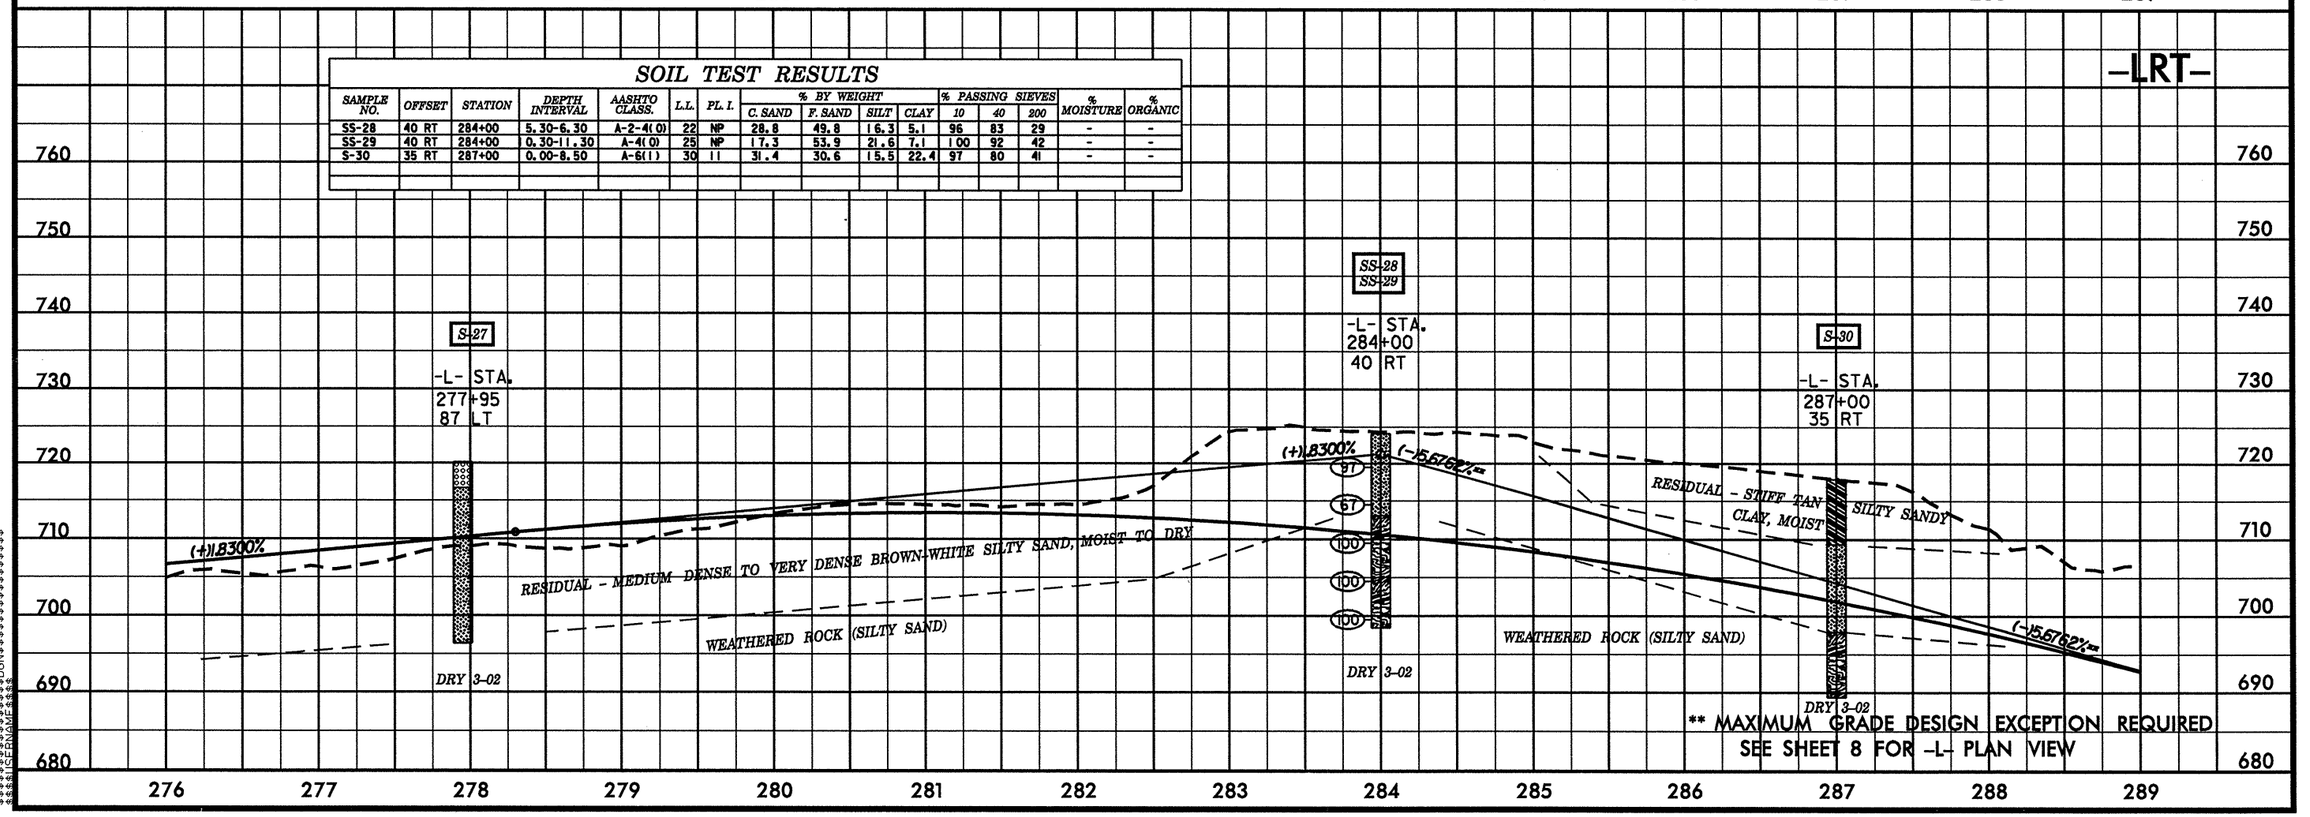
SAMPLE NO.	OFFSET	STATION	DEPTH INTERVAL	AASHTO CLASS.	L.L.	PL. I.	% BY WEIGHT C. SAND	F. SAND	SILT	CLAY	% PASSING SIEVES 10	40	200	% MOISTURE	% ORGANIC
SS-28	40 RT	284+00	5.30-6.30	A-2-4(0)	22	NP	28.8	49.8	16.3	5.1	96	83	29	-	-
SS-29	40 RT	284+00	0.30-11.30	A-4(0)	25	NP	17.3	53.9	21.6	7.1	100	92	42	-	-
S-30	35 RT	287+00	0.00-8.50	A-6(1)	30	11	31.4	30.6	15.5	22.4	97	80	41	-	-